FINISHES
• DULUX - HERITAGE - PEA COLOUR

WINDOWS (max 'U' value 1.6W/m²K)
All double glazed to domestic rooms utilising low-E glass. Manufacturer's certified 'U' values must be obtained and passed onto L.A. Building Inspector for approval.
Silicone mastic sealant shall be applied internally and externally around all openings.

NOTES -
All sizes shall be measured on site by the manufacturer. DO NOT SCALE from this drawing. Check on site prior to commencement.
The entrance door and sidelight to the commercial part of the building shall be formed as this, but door to open out and size altered to suit existing structural opening.

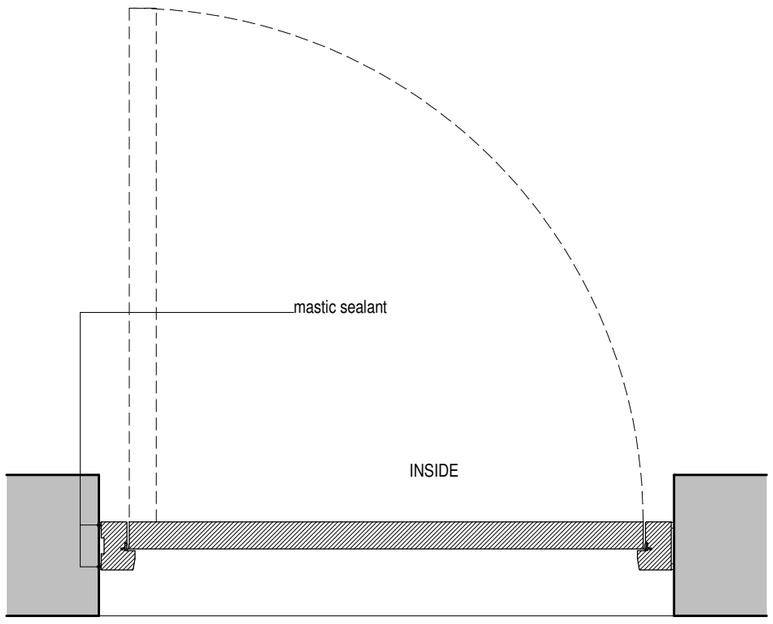

DWELLING ENTRANCE DOOR

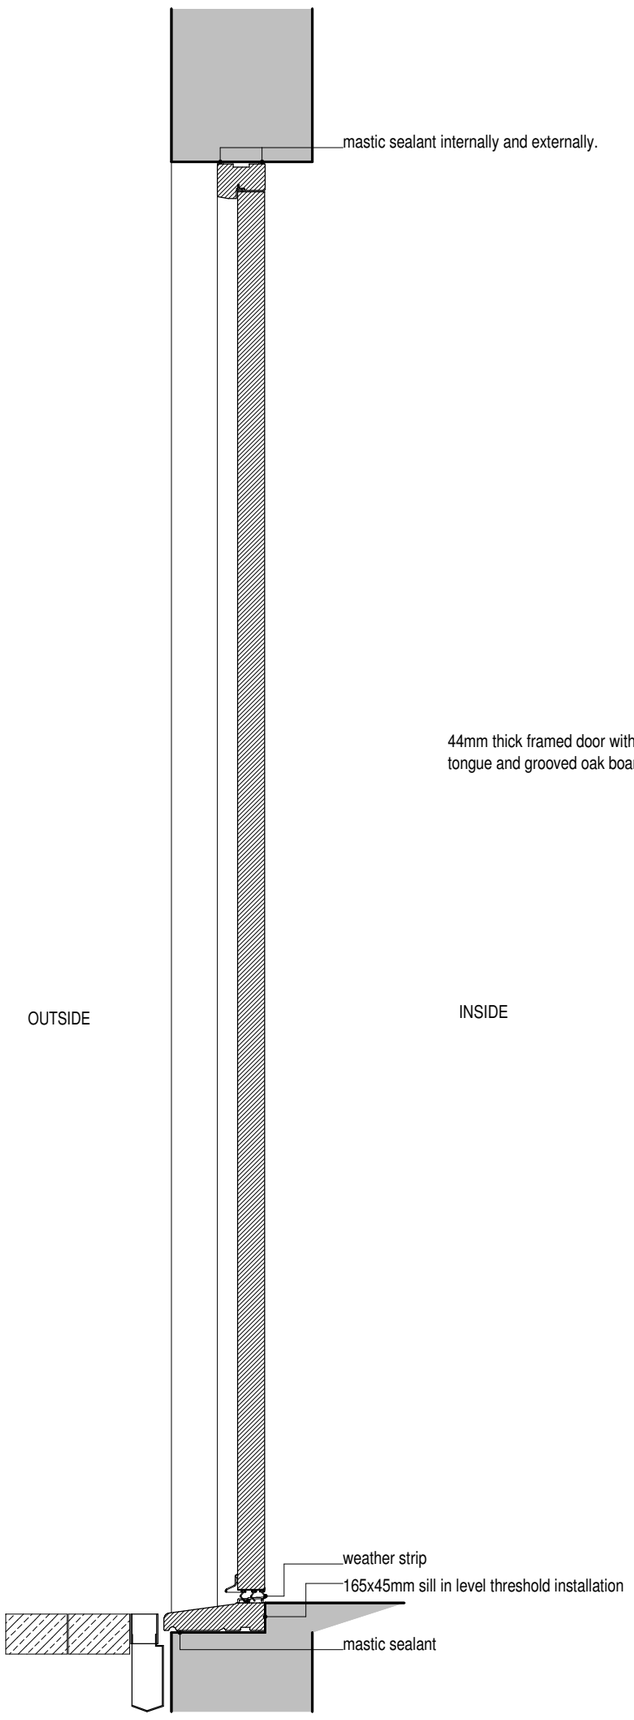

DWELLING ENTRANCE DOOR
AND SIDE LIGHT SECTION

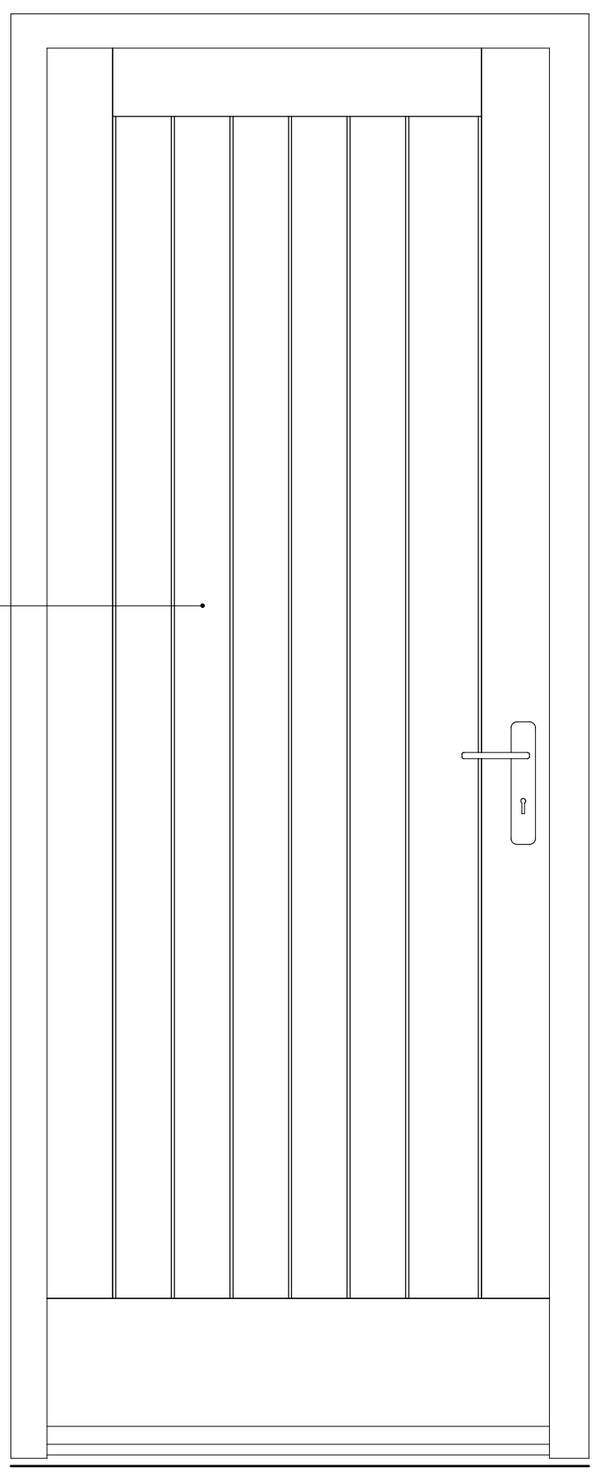

DWELLING ENTRANCE DOOR
AND SIDE LIGHT ELEVATION

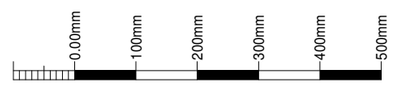

scale bar @ 1:10

Mr D Riley

PROPOSED BARN CONVERSION TO HOLIDAY ACCOMMODATION, SHEPHERDS COTTAGE, CALTON, ST10 3LQ

PLANNING CONDITIONS
EXTERNAL DOOR DETAIL

Date	Sheet	Scale
JUNE 2017	A2	1:10
Drg No.	Rev.	Drawn
2016-2182-08	-	NAW

-

SAMMONS Architectural LIMITED
Chartered Institute of Architectural Technologists Registered Practice
10 Cawdry Buildings, Fountain Street, Leek. ST13 6JP
Telephone: 01538 386002
E-mail: info@sammonsltd.co.uk
Web: www.sammonsltd.co.uk

This drawing is copyright. Do not scale.
All dimensions must be checked prior to commencement.