


GENERAL NOTES:

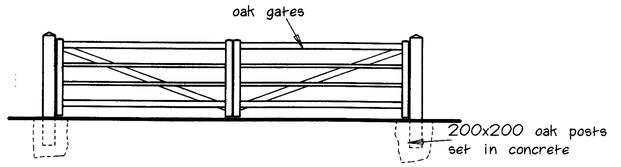

ELEVATION OF PROPOSED NEW GATES VIEWED FROM POST LANE.

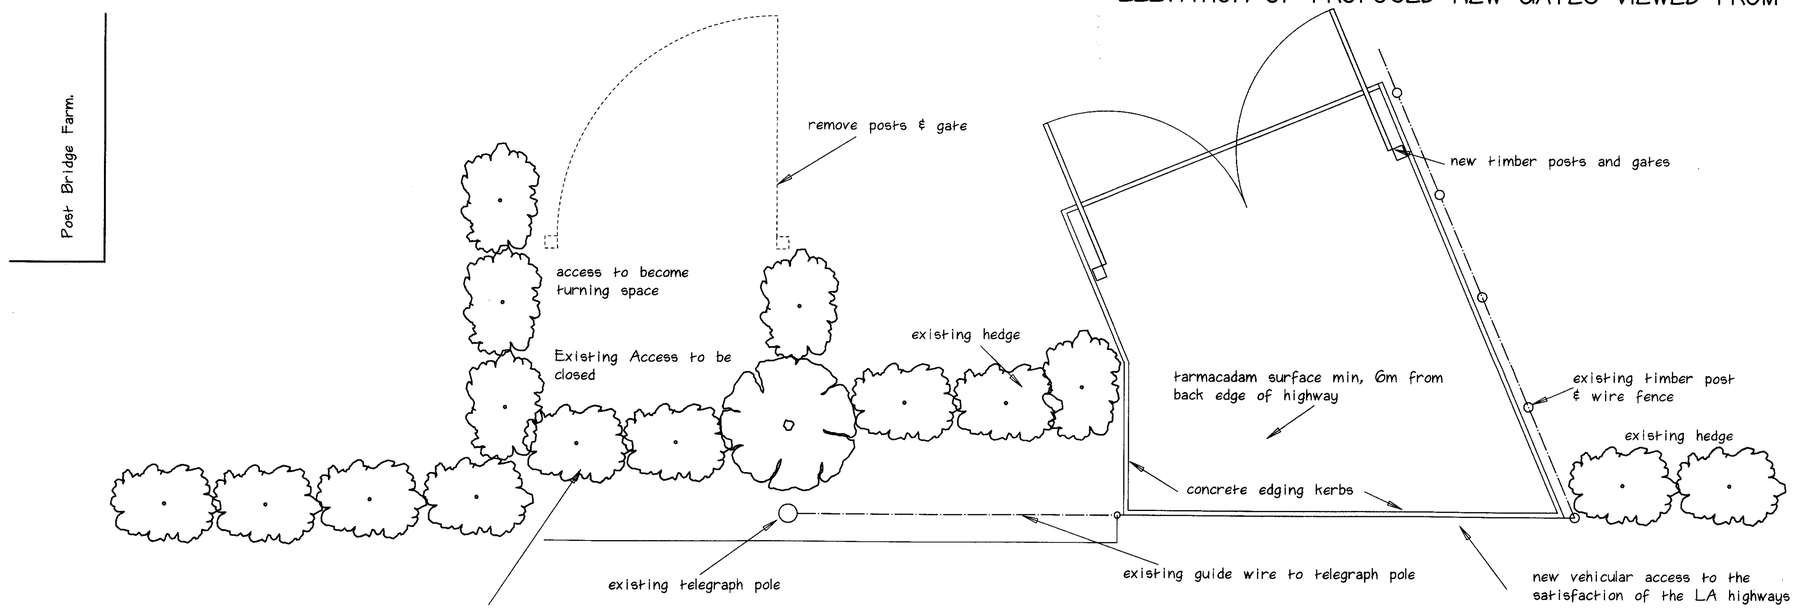

PLAN AS PROPOSED.

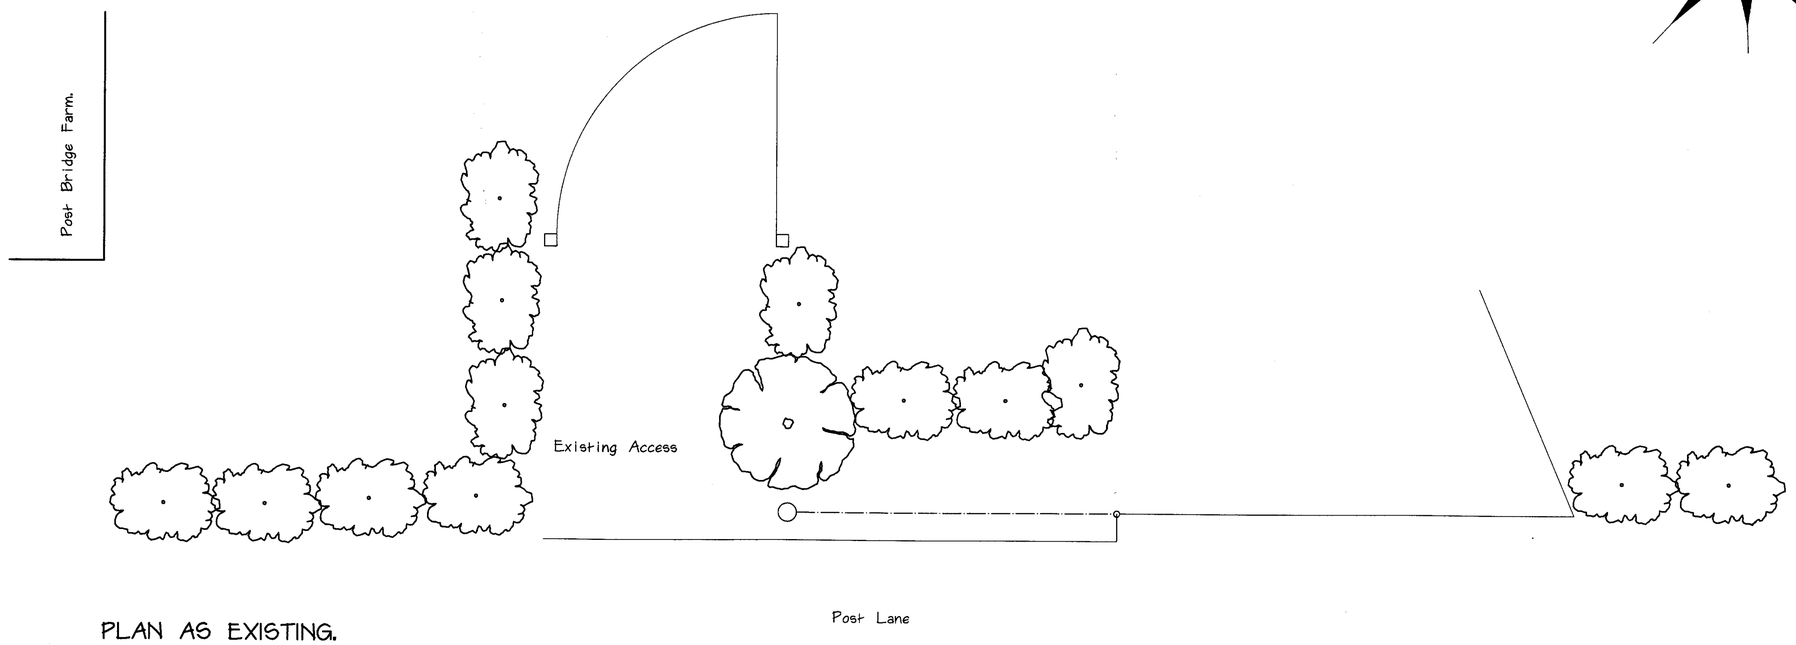

PLAN AS EXISTING.

REVISIONS:

All dimensions to be checked on site. Do not scale drawing.
This drawing and design and all infomation contained therein is the sole copyright of Stone Architectural Services Ltd.
Reproduction is strictly forbidden without written consent.

Stone Architectural Services Ltd.
Chartered Architectural Technologist.

Project
M. BENNETT.
POSTBRIDGE FARM, POST LANE,
ENDON, STOKE ON TRENT, ST9 9DT.

Drawing Title
PROPOSED NEW VEHICULAR ACCESS.

Scale.	Date	Drg. No.
1:50	Dec. 2009	09/95/31.

6 St Michaels Close, Stone,
Staffordshire, St15 8lz.
Tele/Fax : 01785 818697.

19/00010/FUL - 8 JAN 2010 SMDC