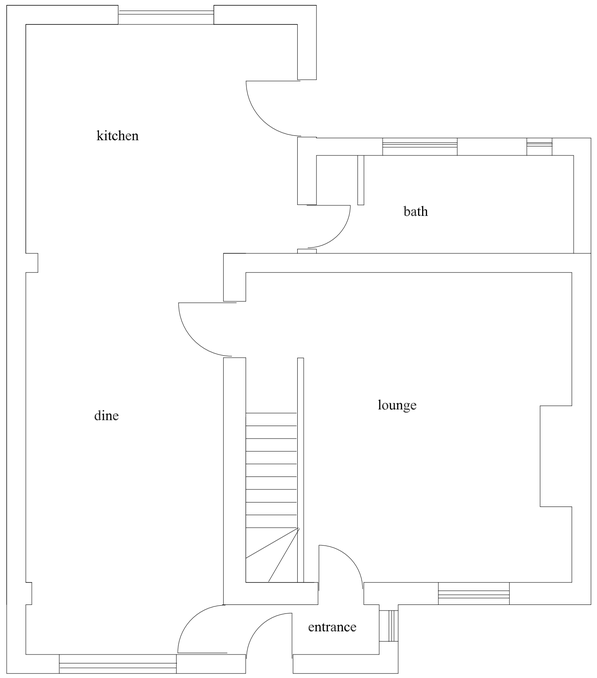

Existing Ground Floor Plan

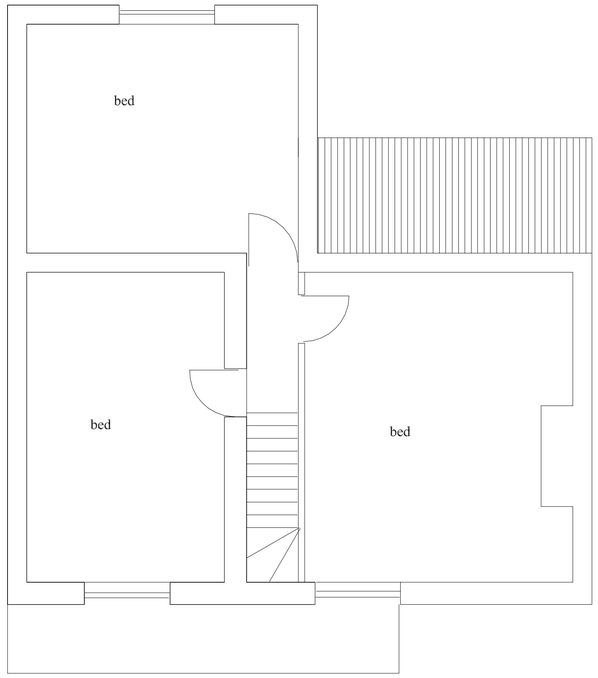

Existing First Floor Plan

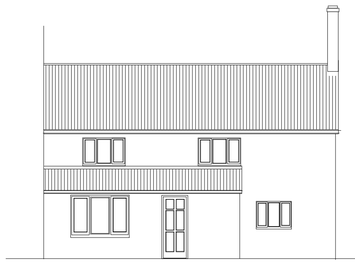

Existing Front Elevation

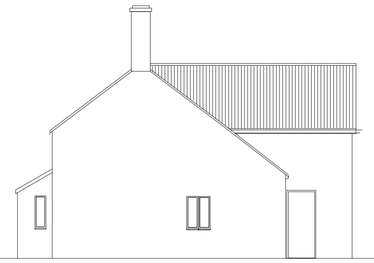

Existing Gable Elevation

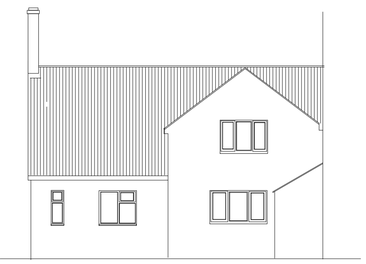

Existing Rear Elevation

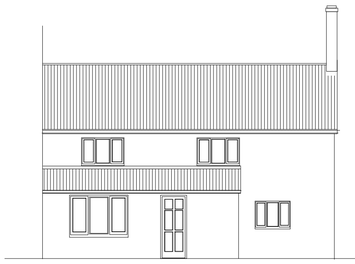

Proposed Front Elevation

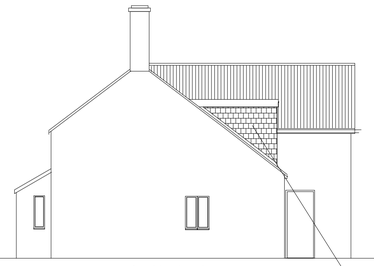

Proposed Gable Elevation



Proposed Rear Elevation

Vertical hung Tile to Match existing Roof tiles

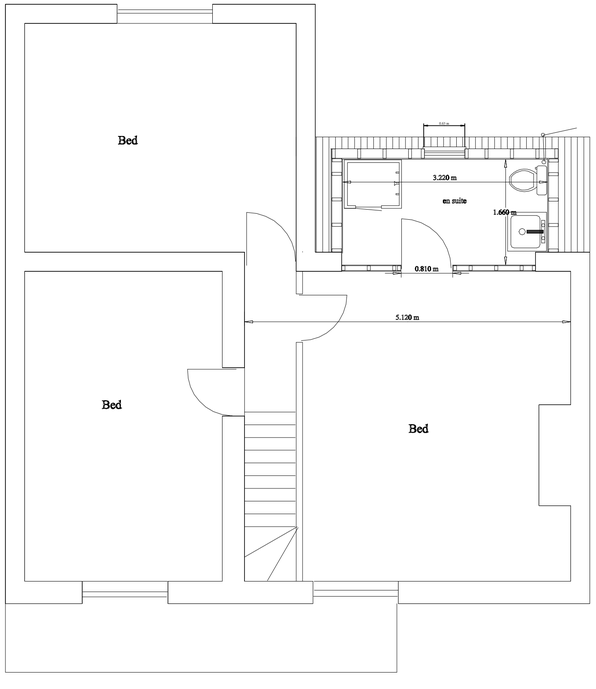

Proposed First Floor Plan

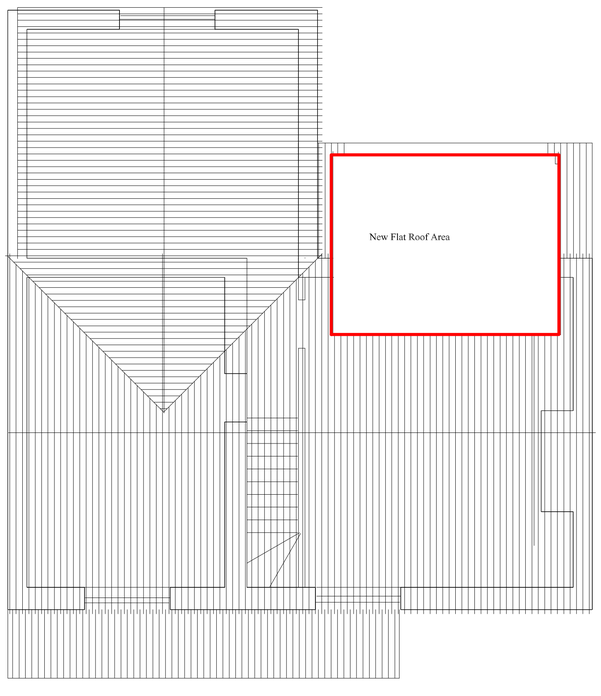

Proposed Flat Roof Joist Plan

AH Heywood
45 Highton Street
Milton
Stoke-on-Trent
ST2 7BA
Tele 01782535083
e-mail anthony0848@yahoo.co.uk

Client: Becky Moody
Ivy Cottage
Rodyard
ST13 8RL
Mobile 07745350142

Title: En suite Dormer to Rear Elevation

SIZE | DWG NO 002/A | REV

Scale 1:50 & 1:100 | SHEET