Ivy Cottage Lake Road Leek ST13 8RL

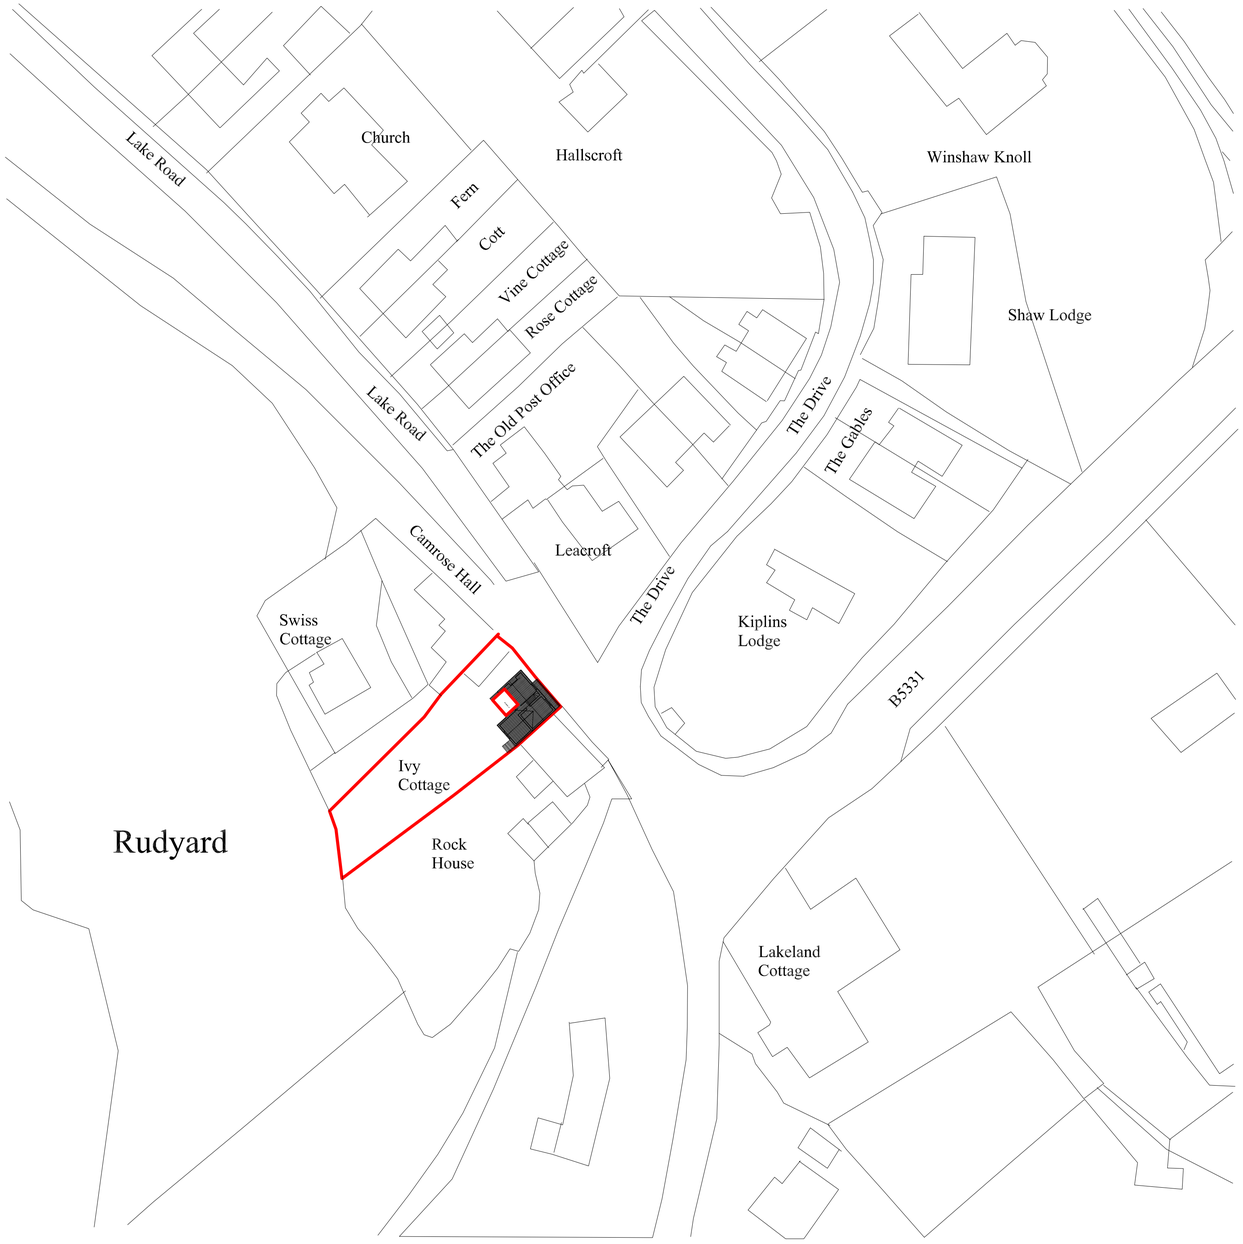

Scale 1:500

AHeywood

45 Highton Street
Milton
Stoke-on-Trent
ST2 7BA

Tele 01782535083

e-mail anthony0848@yahoo.co.uk

Client: Becky Moody
Ivy Cottage
Rudyard
ST13 8RL
Mobile 07745350142

Title: En suite Dormer to Rear Elevation

SIZE | DWG NO 003/A | REV

Scale 1:500 | SHEET