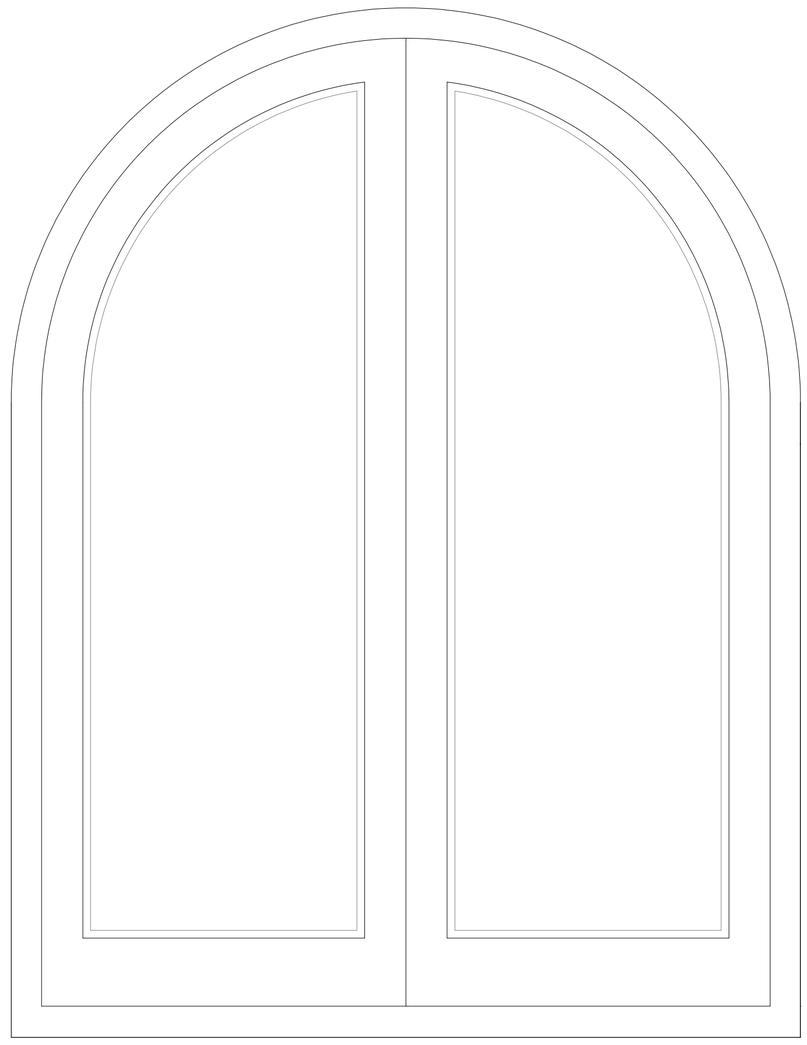

All timber to be hardwood, stained to match existing UPVC windows.

Doors to be fully draught sealed (seals not shown)

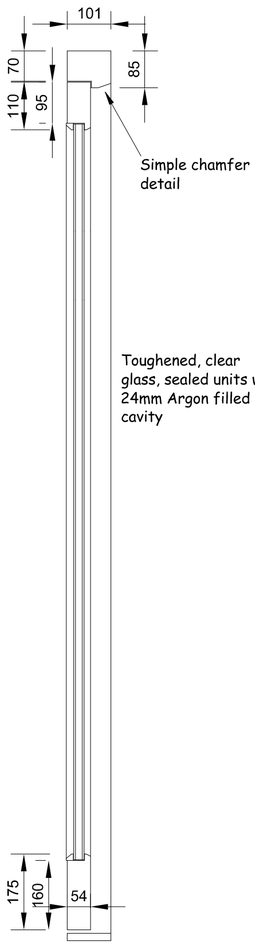

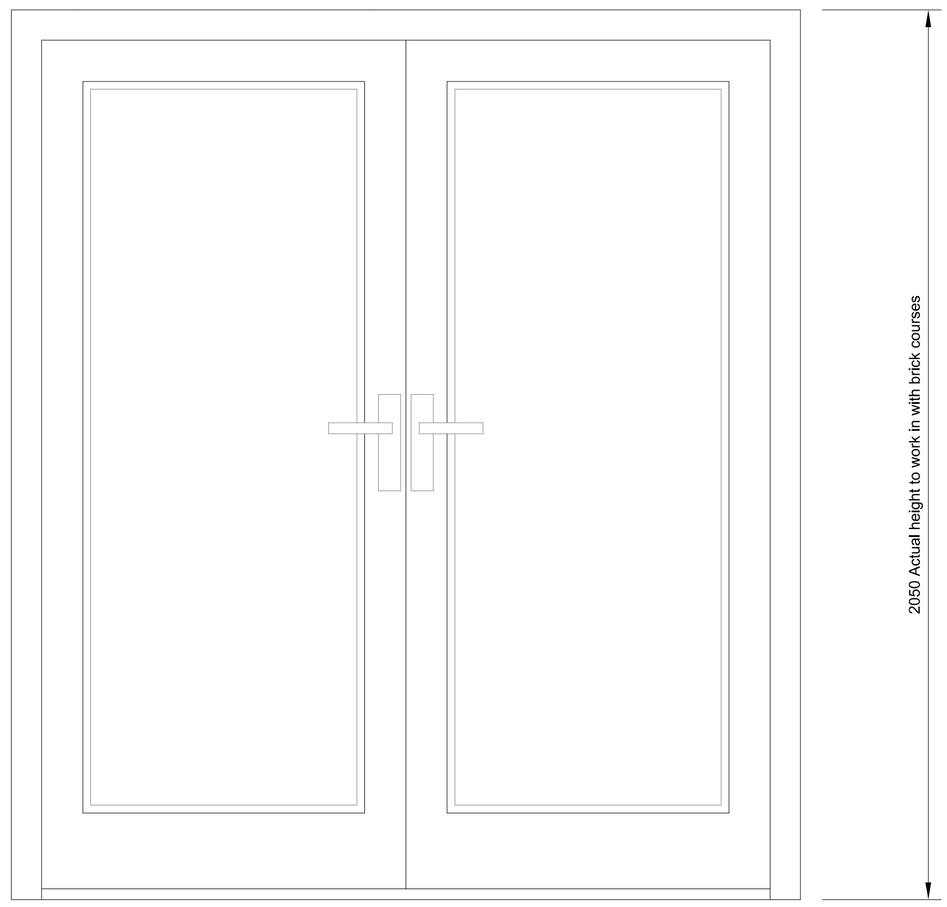

All timber to be hardwood, stained to match existing UPVC windows.

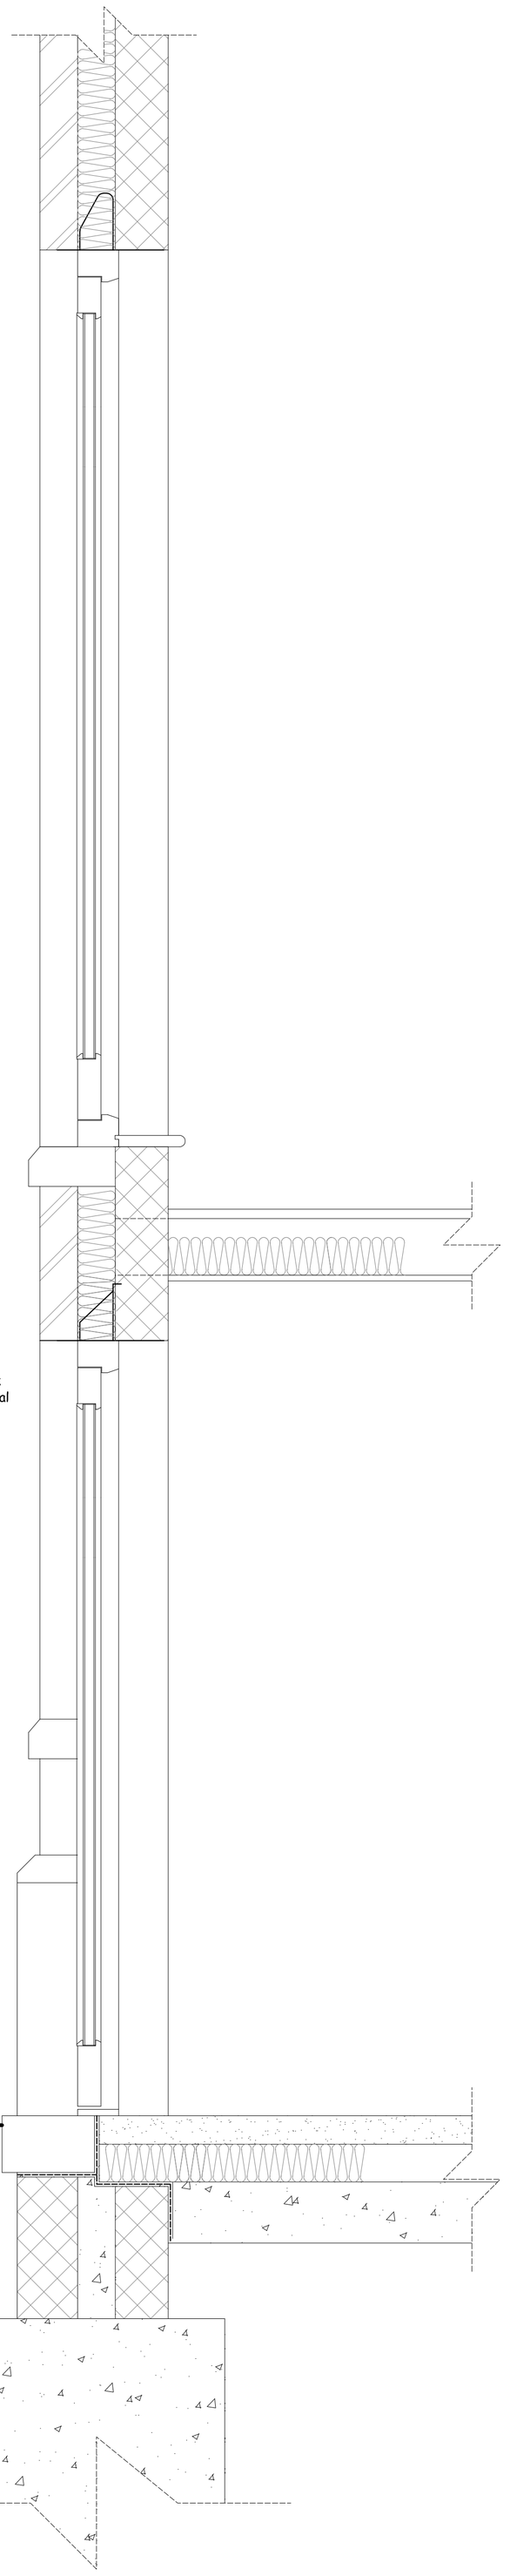

GLAZED DOOR AND FRAME JOINERY DETAILS

Nigel Forrester MCIOB
Building Design Services

ILETT HOUSE, SMITHY BANK, ALTON, STAFFS, ST10 4AD
TEL 01538 702164

www.nigelforrester.co.uk

Miss J Taylor
The Old Chapel
Bradnop
Leek
Staffordshire
ST13 7NH

Joinery details
Drawing No 15/456/04
Scale 1/10 @ A1