





PROPOSED BLOCK PLAN 1:500

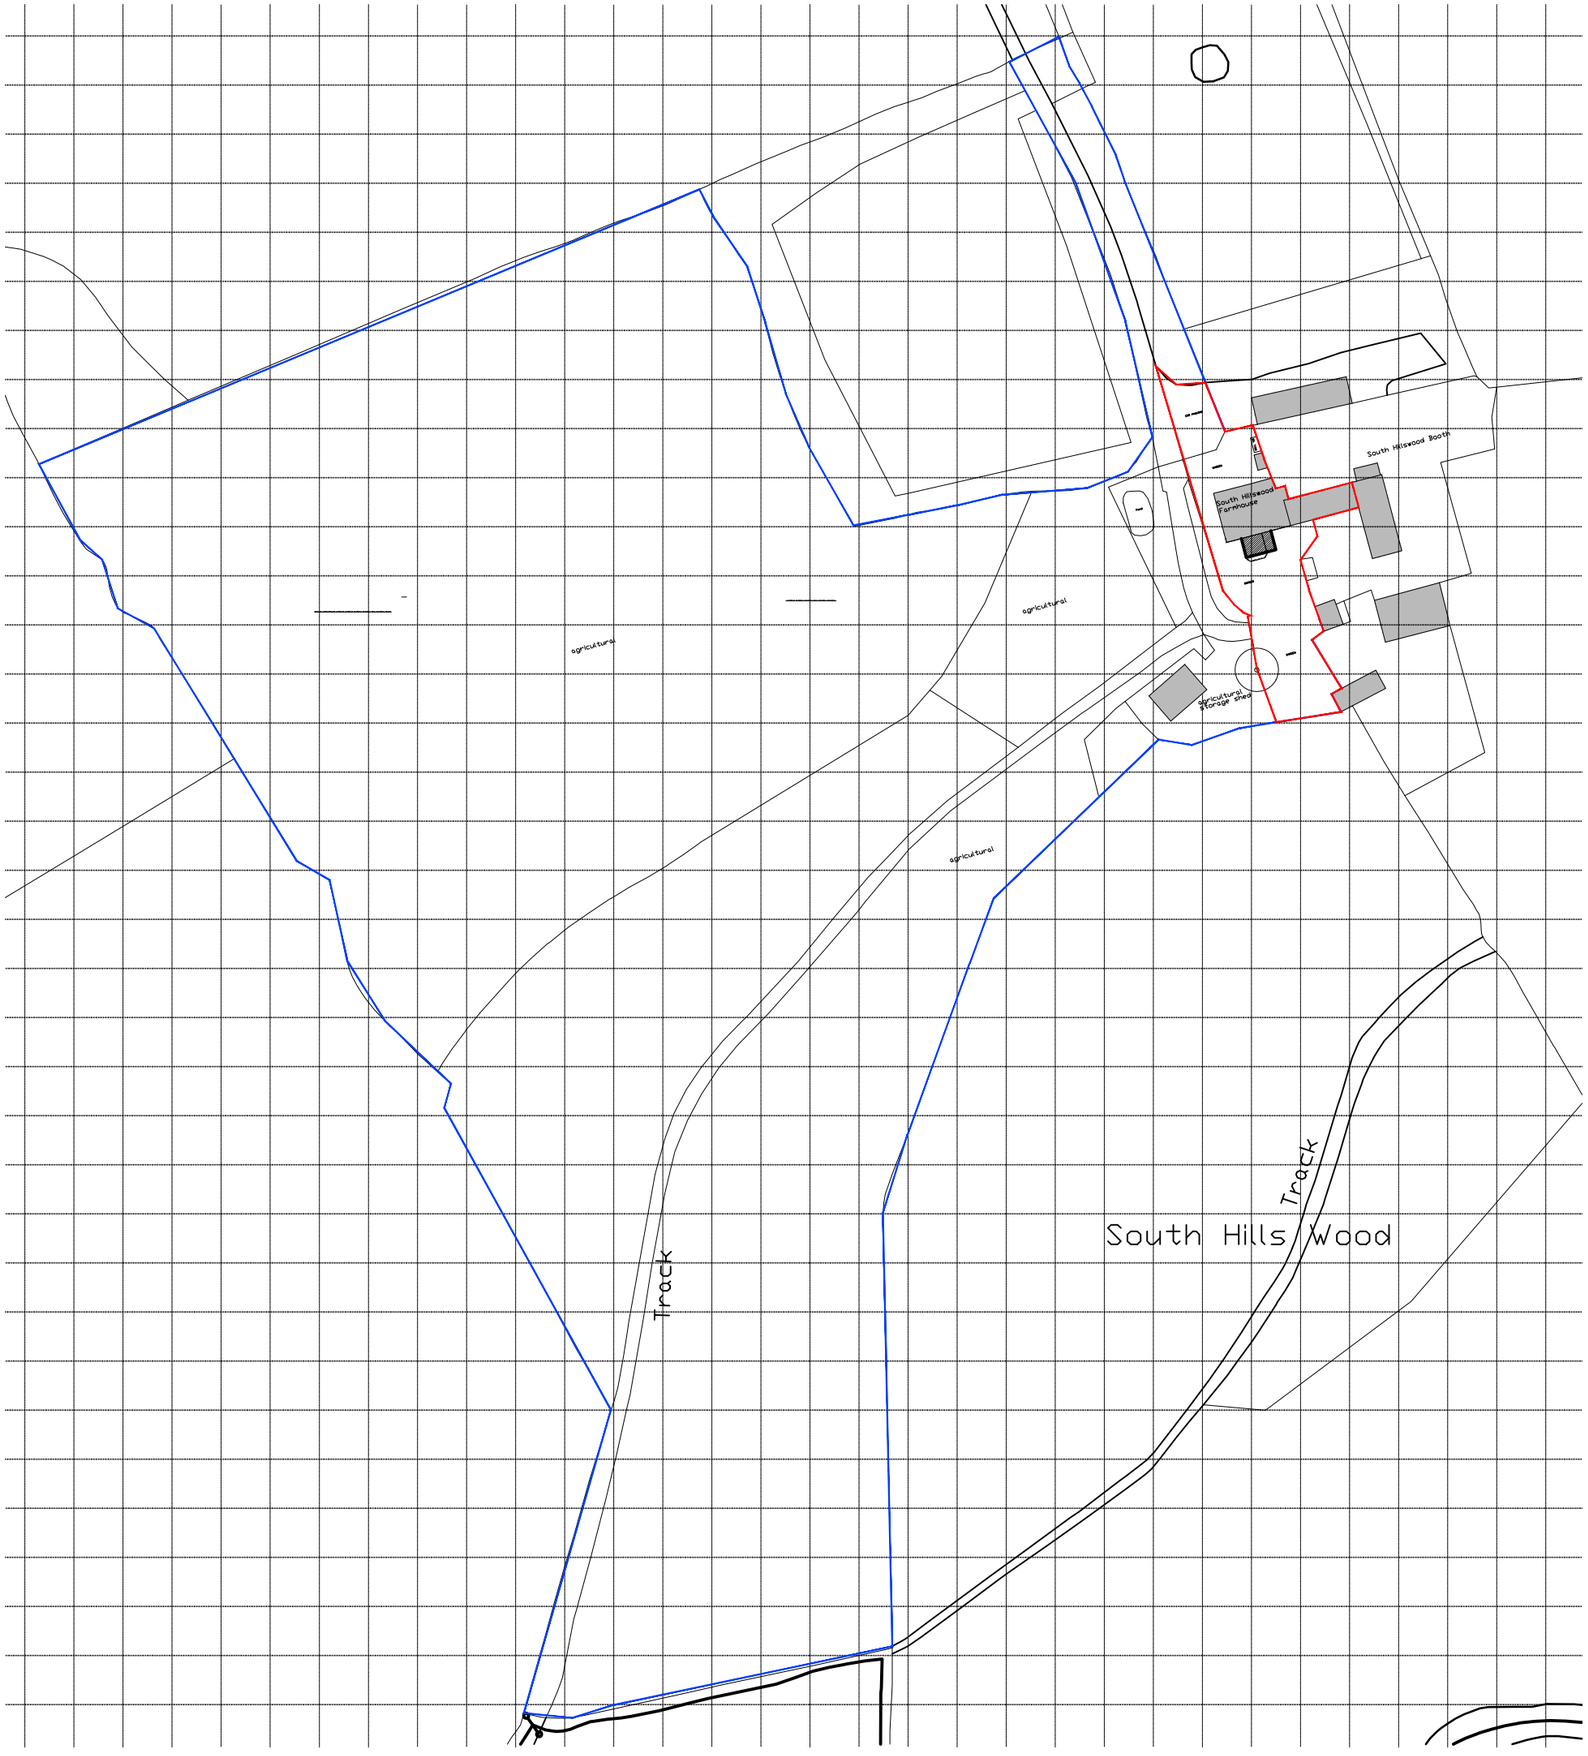

PROPOSED AREA OF REAR ELEVATION

PROPOSED LOCATION PLAN 1:1250

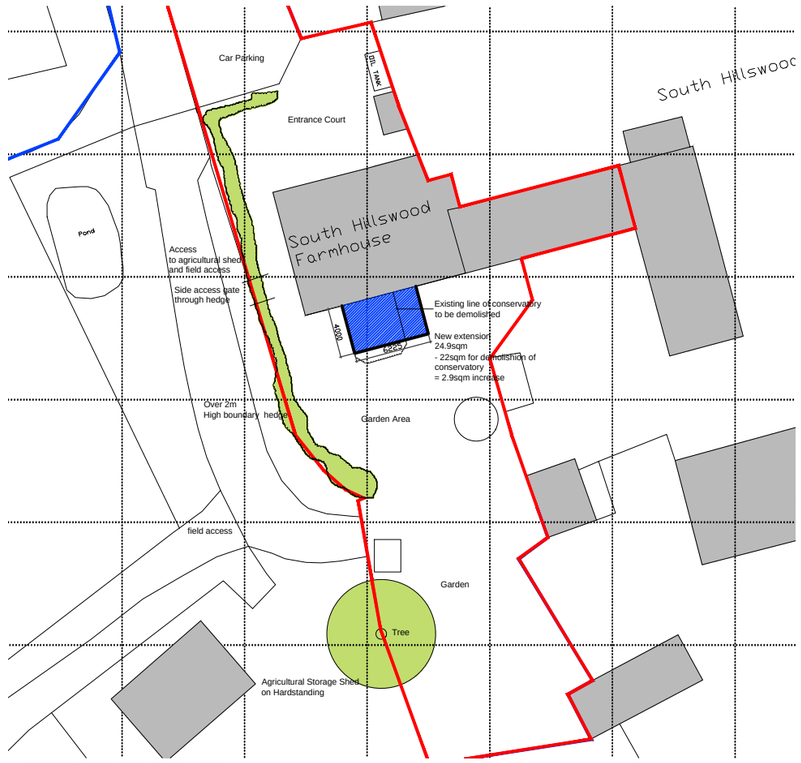rev. description

| | |
|---|---|
| client | Mr & Mrs Clegg |
| project | Extension & Reconfiguration<br>South Hillswood Farm<br>Meerbrook, Leek |
| drawing title | PROPOSED SITE LOCATION & BLOCK PLAN |
| drawing number | SW083-002 |
| revision | |
| drawing status | Planning |
| scale | 1:1250,1:500 @A3 |
| date | 14.02.17 |
| drawn by | CW |
| checked by | JS |

StaterWide Limited
Architects & Designers
Unit Three, 8 Brookings Road, Chesterfield, Derbyshire, S41 7NR
High Peak Reliance Unit 102 Tel: 01298 814 / 01298 2018
e-mail: contact@staterwide.co.uk www.staterwide.co.uk
StaterWide Limited Registered in England No. 5904000