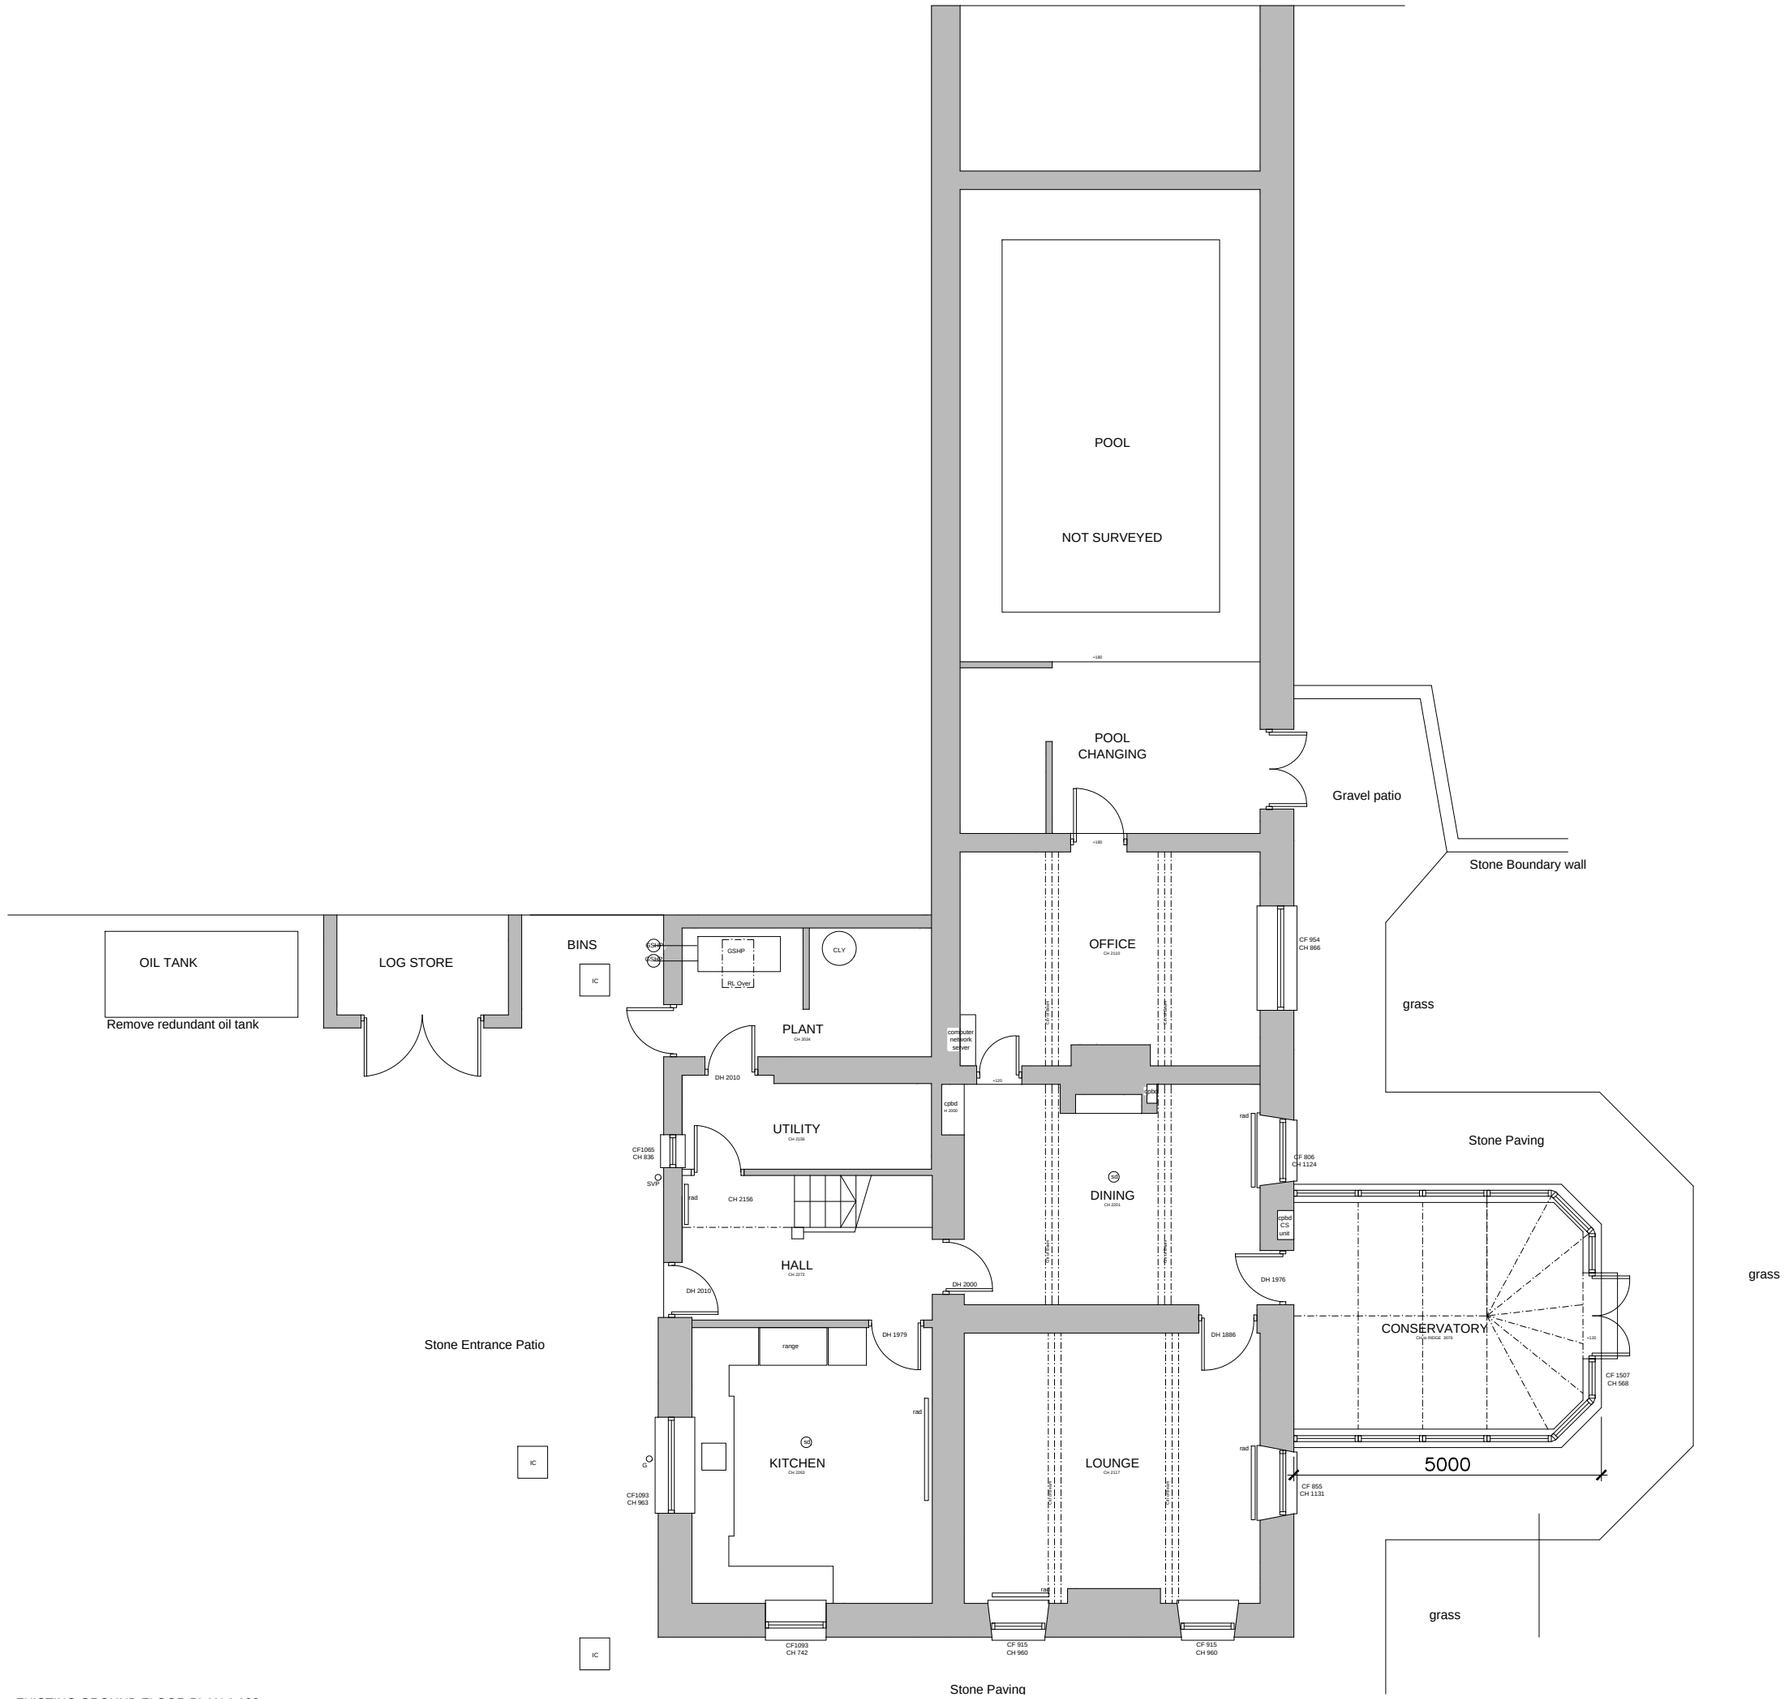

EXISTING GROUND FLOOR PLAN 1:100

rev. description	
client	Mr & Mrs Clegg
project	Extension & Reconfiguration South Hillswood Farm Meerbrook, Leek
drawing title	EXISTING GROUND FLOOR PLAN
drawing number	SW083-003
revision	–
drawing status	Planning
scale	1:100 @A3
date	09.12.15
drawn by	CW
checked by	JS

StaterWilde Limited
Sun Trees, 6 Crossings Road, Cheapside, Ashton
Hyde Park, Nottingham, Leek and Ashton Hill Stockport / Manchester
e-mail: contact@staterwilde.co.uk www.staterwilde.co.uk
Chartered Architects Registered in England No. 1901