

PROPOSED WEST ELEVATION WITH BOUNDARY HEDGE REMOVED 1:100

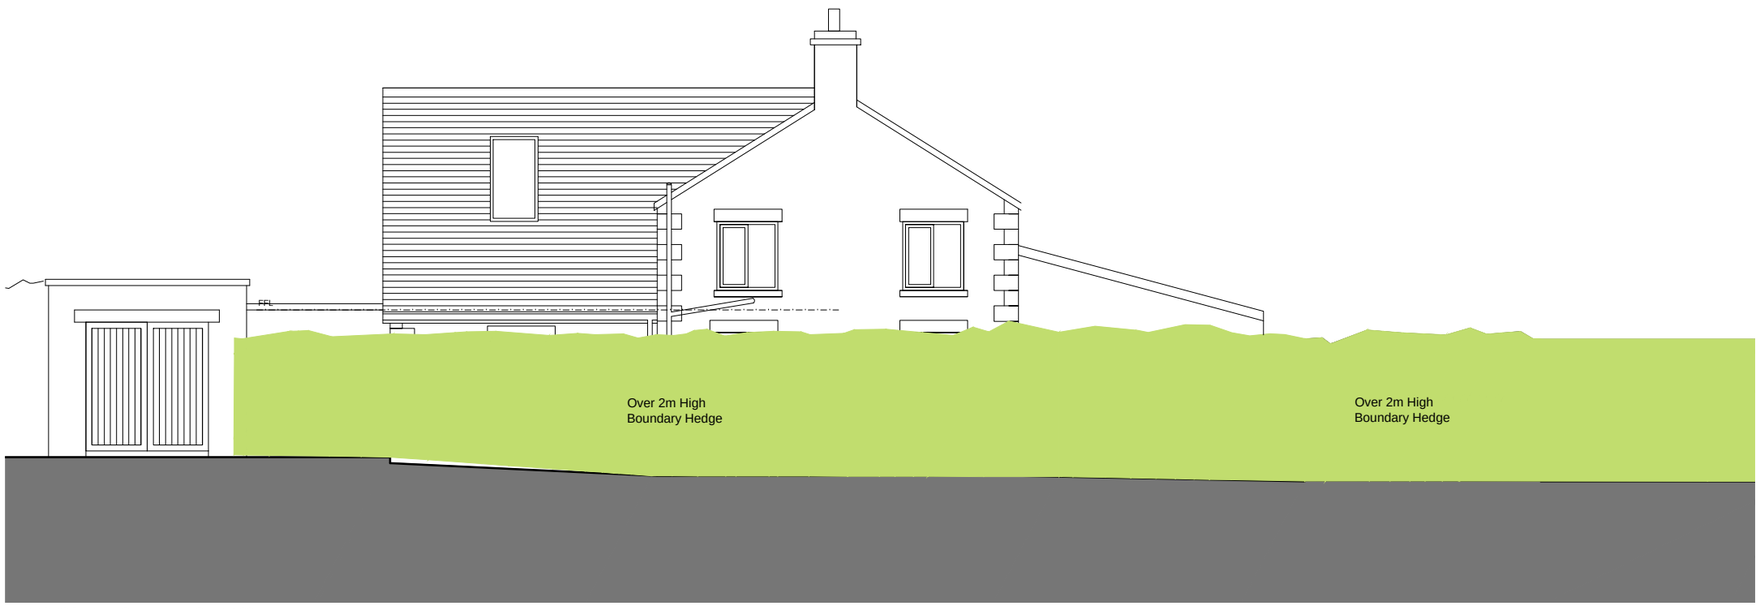

PROPOSED WEST ELEVATION 1:100

rev. description

client: Mr & Mrs Clegg

project: Extension & Reconfiguration
South Hillswood Farm
Merebrook, Leek

drawing title: PROPOSED ELEVATIONS
SHEET 2

drawing number: SW083-007

revision: –

drawing status: Planning

scale: 1:100 @A3

date: 14.02.17

drawn by: CW

checked by: JS

SlaterWilde Limited
Architects & Designers
Lill Town, 6 Grosvenor Road, Cheadle-on-Ashley
High Peak, Derbyshire SK23 0RE Tel: 0781 9654 / 0781 9654
e-mail: contact@slaterwilde.co.uk www.slaterwilde.co.uk
SlaterWilde Limited Registered in England No. 8901