

Side Elevation

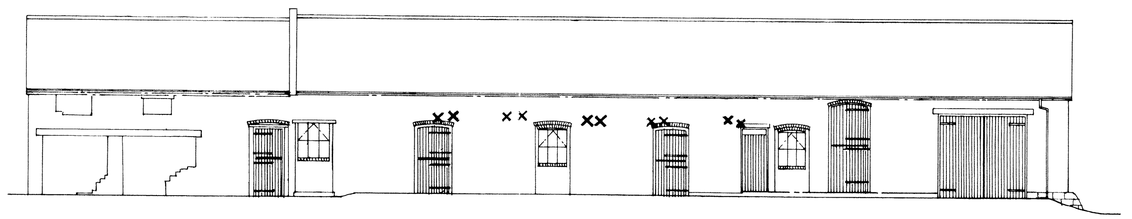

Front Elevation

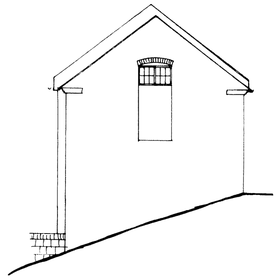

Side Elevation

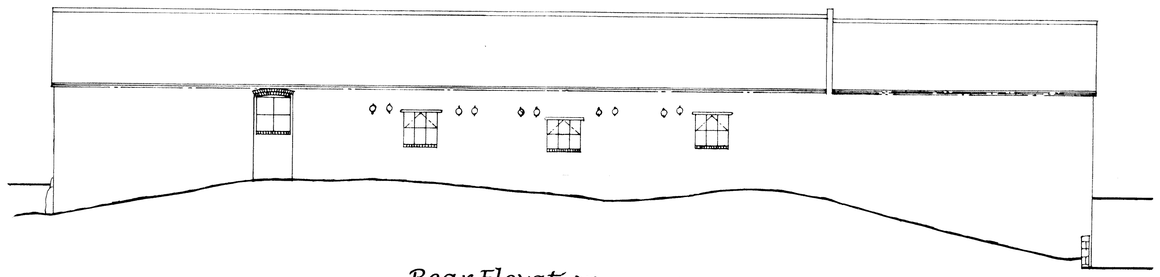

Rear Elevation (Roadside)

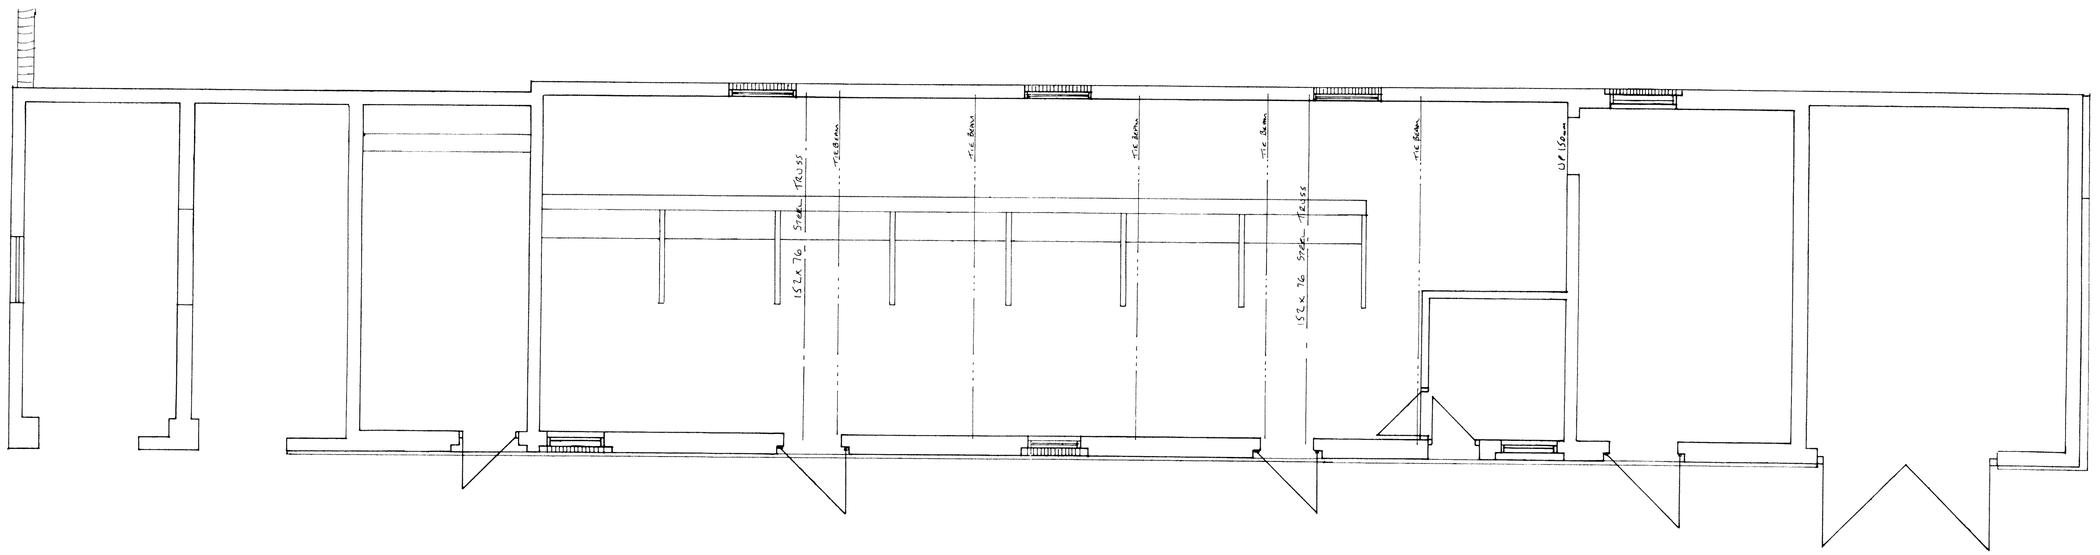
152 x 76 Steel Trusses
C/E Beam
152 x 76 Steel Trusses
C/E Beam
C/E Beam
152 x 76 Steel Trusses
C/E Beam
C/E Beam
C/E Beam