


First Floor Plan

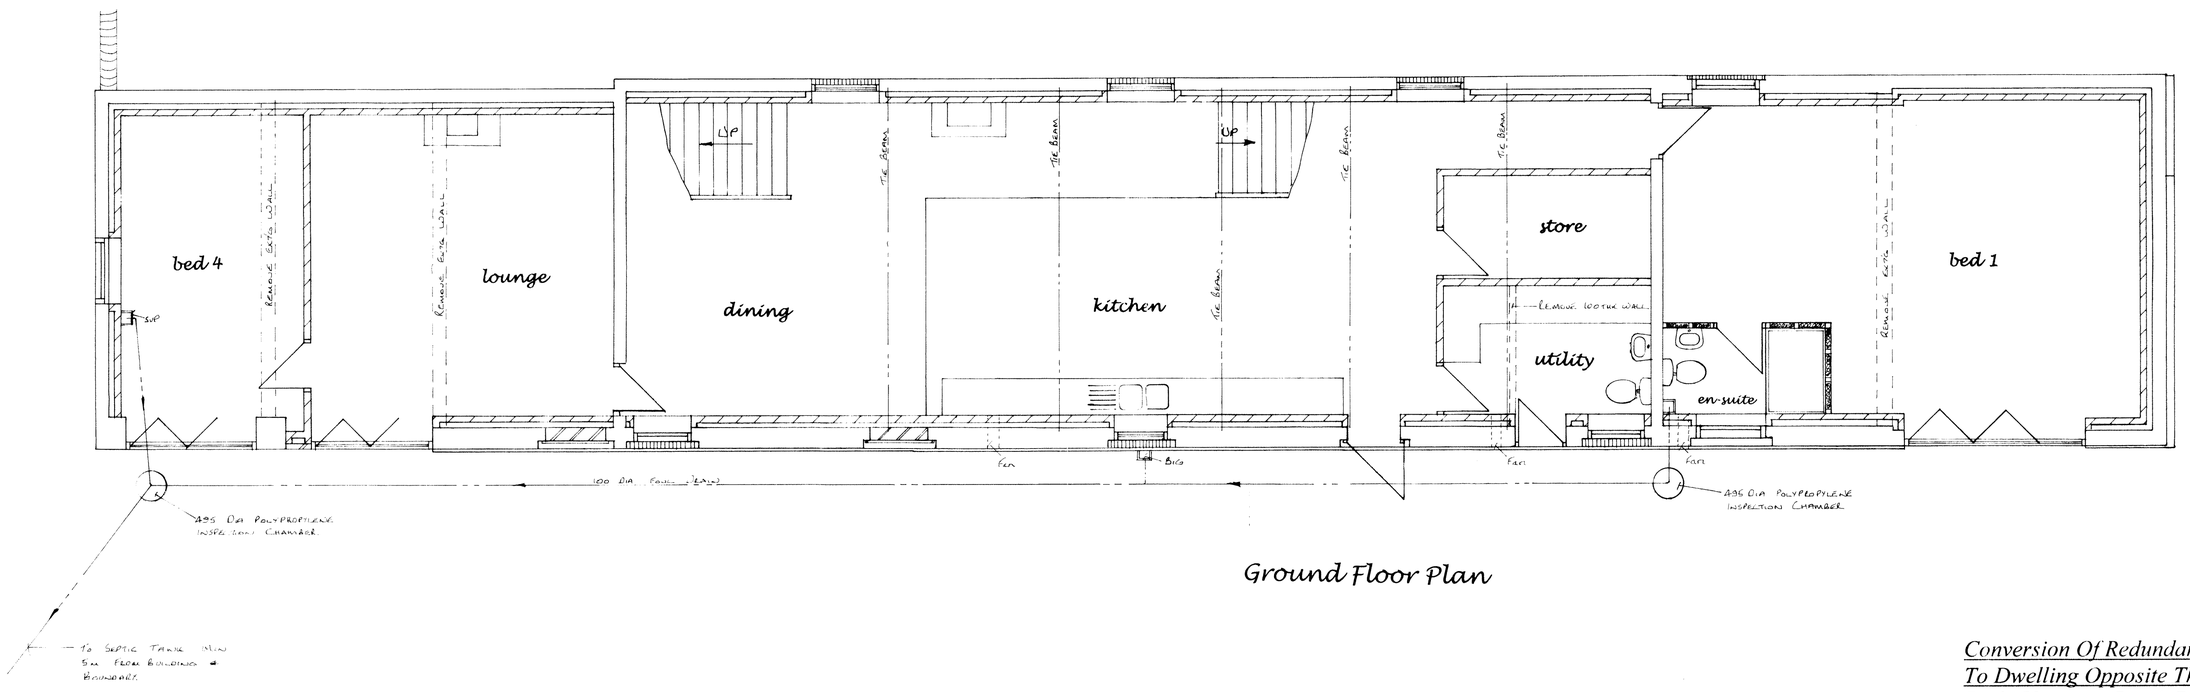


Ground Floor Plan

*Conversion Of Redundant Cowshed And Barn To Dwelling Opposite The Draycott Arms Car Park, Uttoxeter Road, Draycott, Staffs Moorlands For Mr. G. Plant.*

*Drg No 165/61/1*

Date :- May 3rd 2017.

Scale :- Floor Plans 1:-50.