HOUSE TYPE C

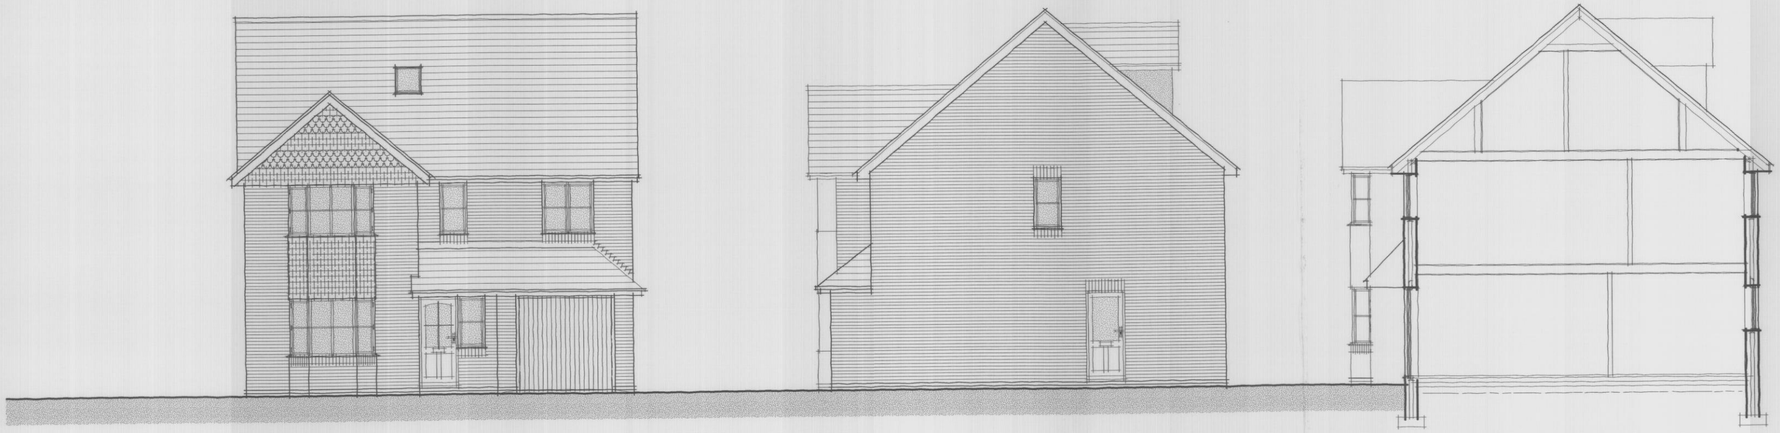

FRONT ELEVATION

SIDE ELEVATION

TYPICAL SECTION



REAR ELEVATION

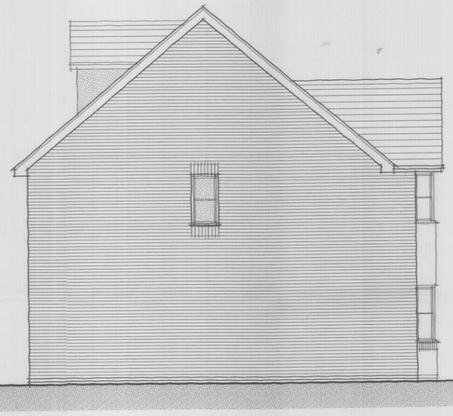

SIDE ELEVATION

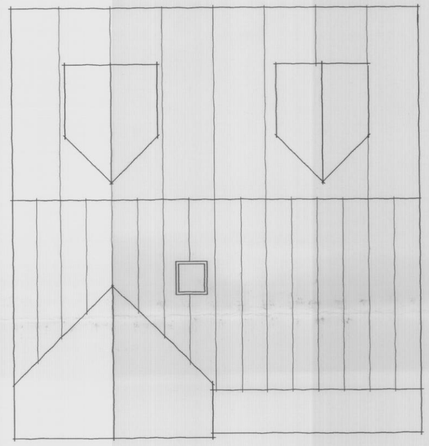

ROOF PLAN

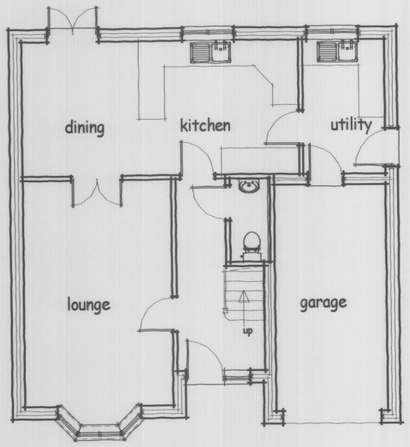

GROUND FLOOR PLAN

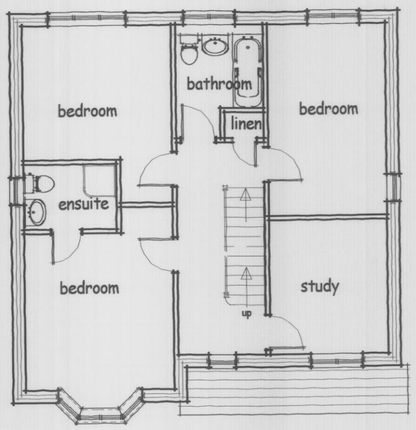

FIRST FLOOR PLAN

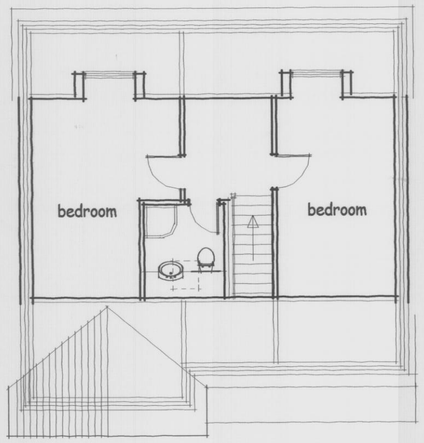

SECOND FLOOR PLAN

A	Roof plan added	13.09.09
revision		date

All dimensions must be checked on site before work commences.
Only figured dimensions are to be worked from.
Discrepancies must be reported immediately to Keith Roberts Projects before proceeding.
Existing constructions may have discrepancies in dimensions, line, level and verticality. Check on site before pricing, ordering and carrying out work.
All work must comply with current British Standard Specifications and Codes of Practice, and the appropriate Building Regulations.

KEITH ROBERTS PROJECTS LIMITED
SADDLER'S COURT, 18A CARTER STREET
UTTOXETER STAFFORDSHIRE ST14 8EU
PHONE (01889) 566299 FAX (01889) 566899

contract
PROPOSED HOUSING DEVELOPMENT
DEEBANK AVENUE LEEK STAFFS

title
HOUSE TYPE C
PLOT 4
PLOT 9 - handed

scale	date	drawn by	drawing no.	rev.
1:100	August 2009	KRP	0802 - P-03	A

This drawing is copyright

KEITH ROBERTS PROJECTS

09/01099/REM 12 NOV 2009