
RevNo	Revision note		Date	Signature	Ch

Ordnance Survey®
OS Sitemap®

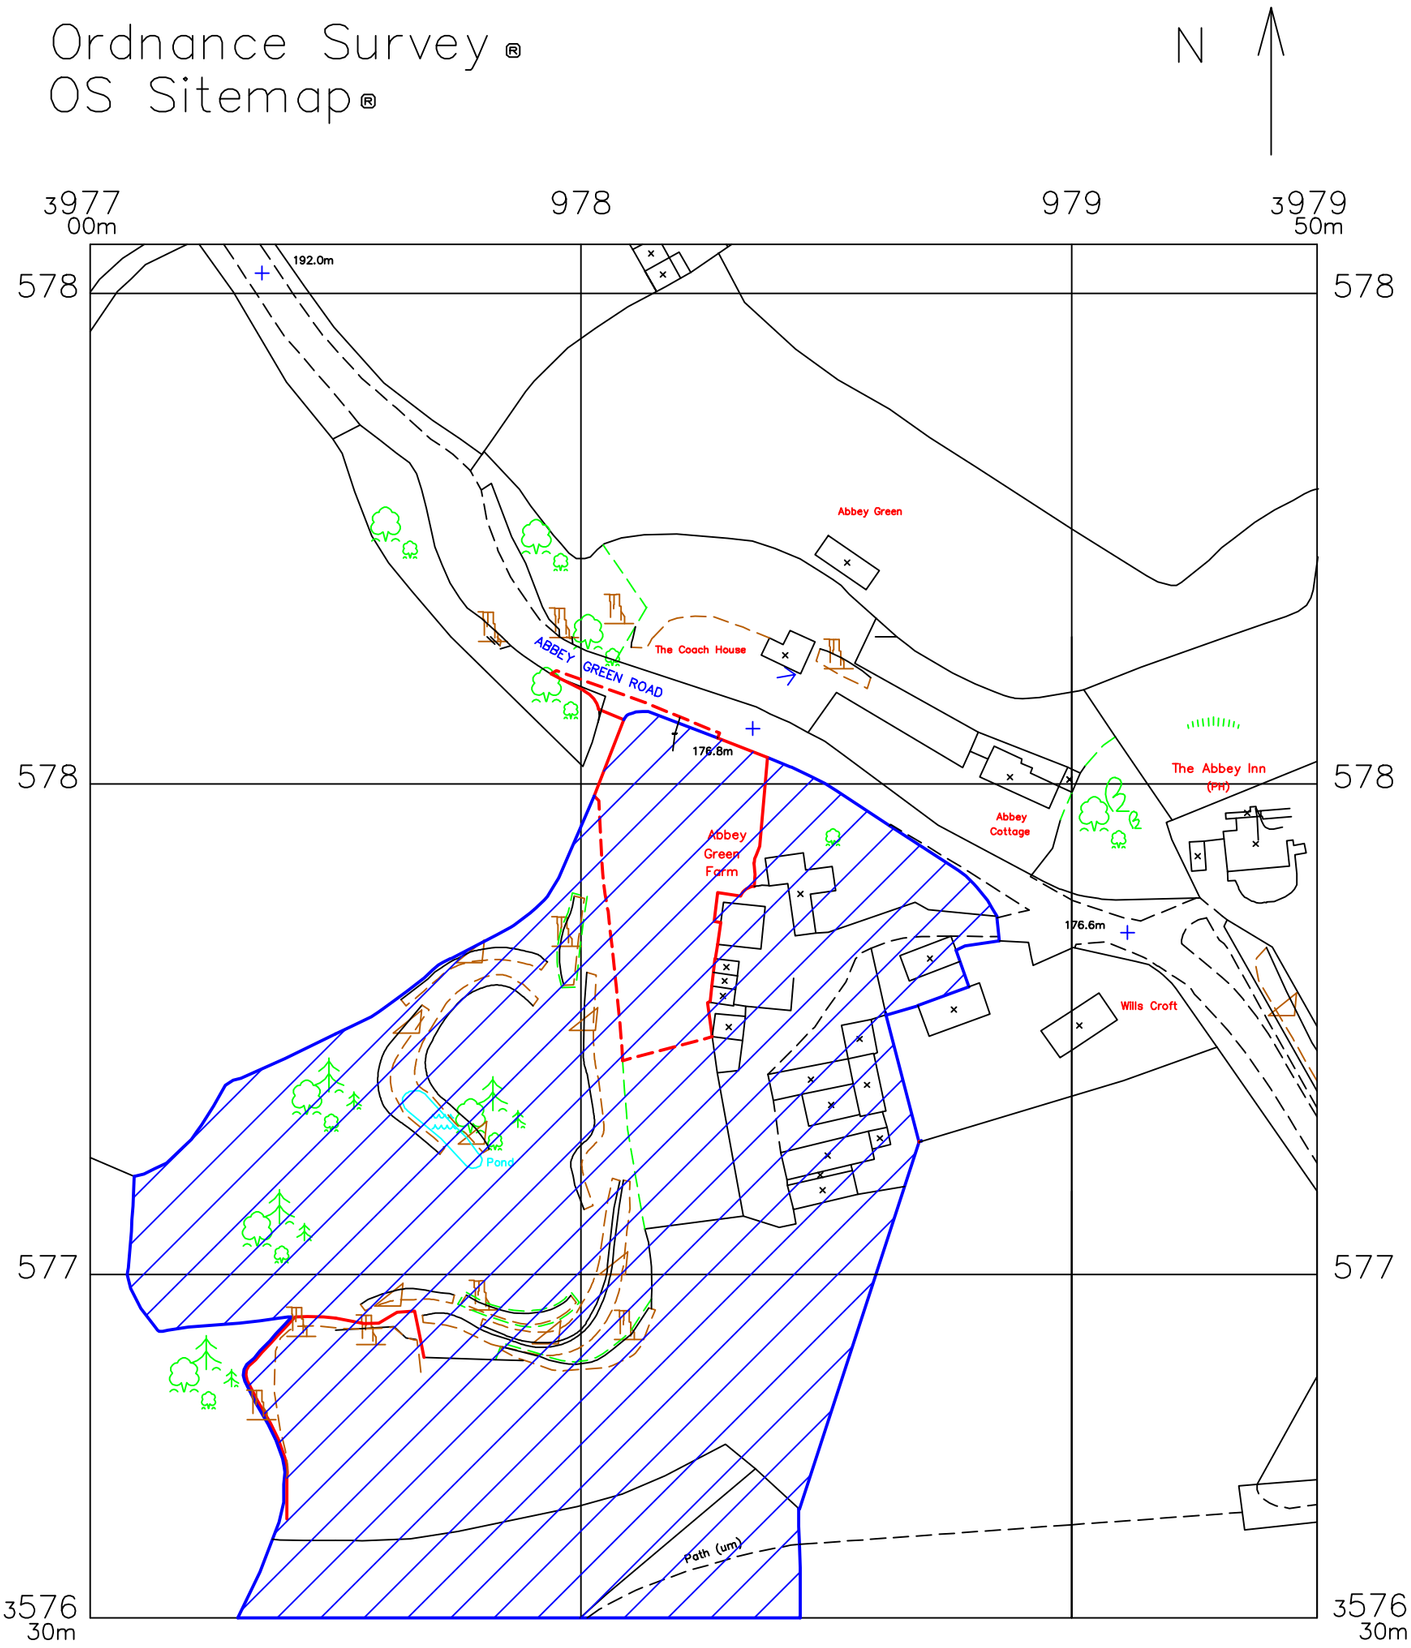

20 0 20 40 60 80 100
Metres

© Crown Copyright 2009
Reproduction in whole or in part is prohibited
without the prior permission of Ordnance Survey.

Itemref	Quantity	Title/Name, designation, material, dimension etc			Article No./Reference
Designed by A W Newby		Checked by L Williams	Approved by - date L Williams - 26/09/2009	File name Site Location Plan	Date 17/11/2009

Scale 1:125

PME Planning Services

Location.dwg

1

Edition A

Sheet 1/1