C57/PL17/01	Location Plan

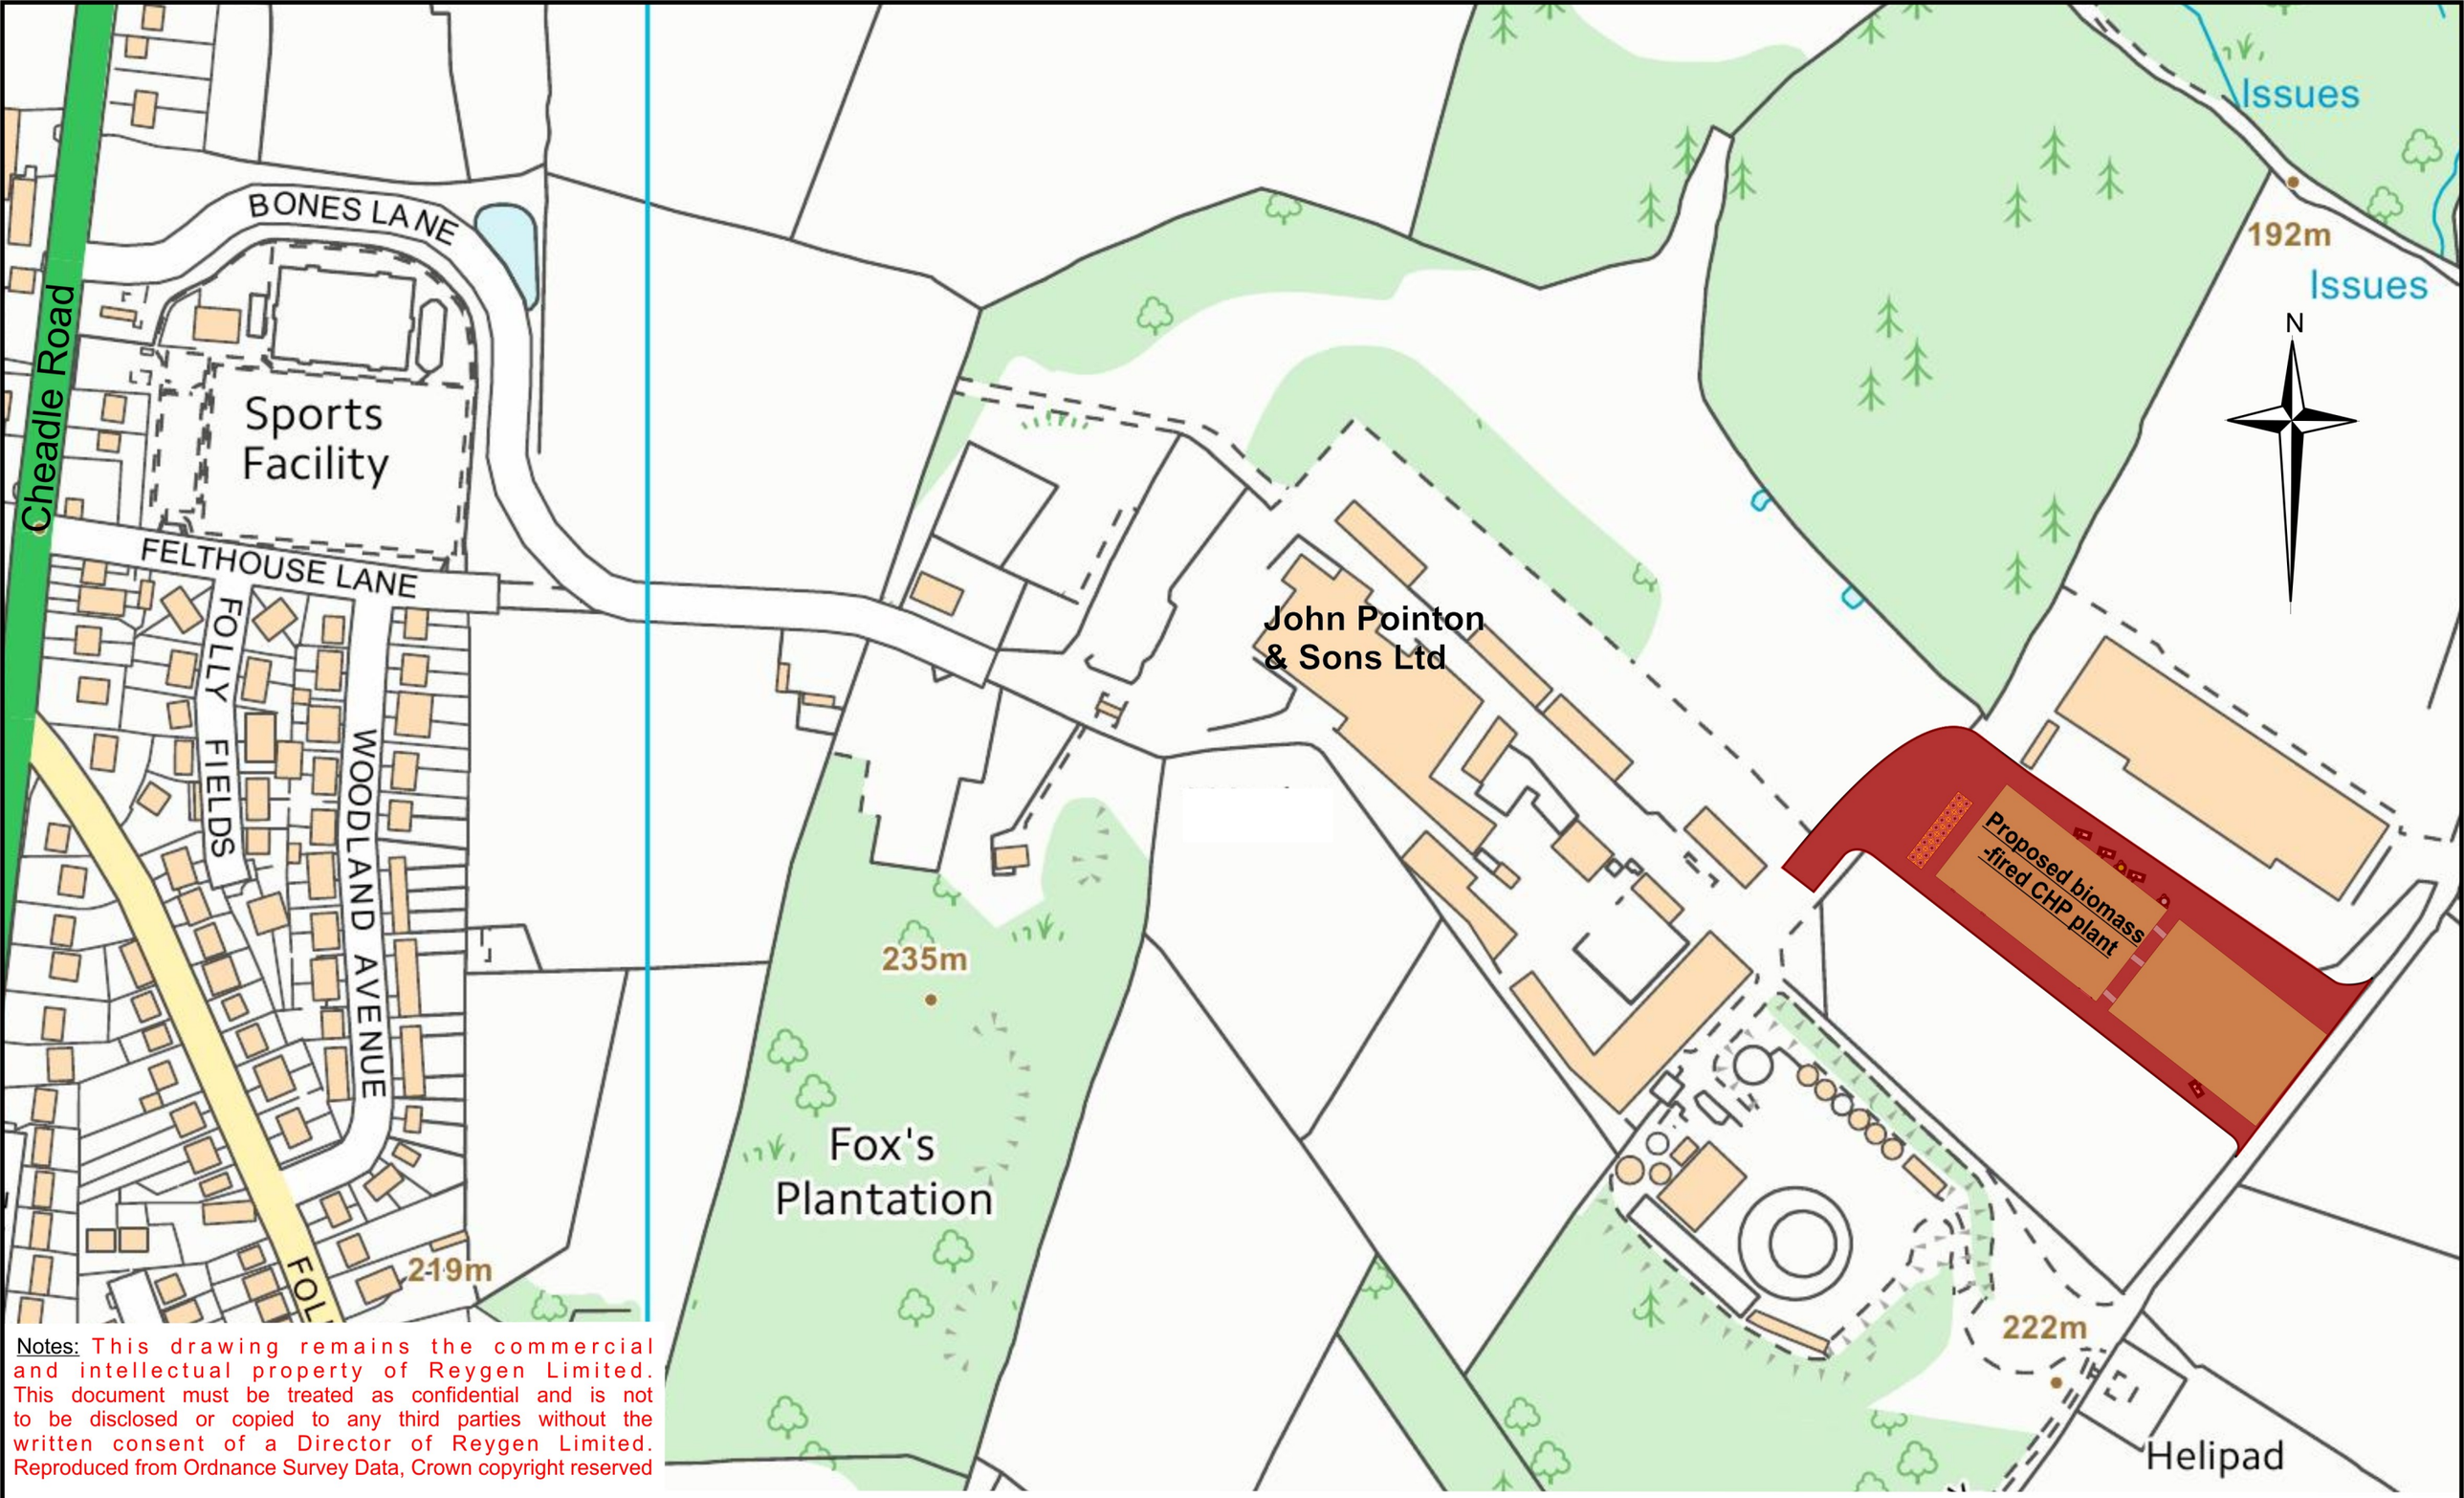

Notes: This drawing remains the commercial and intellectual property of Reygen Limited. This document must be treated as confidential and is not to be disclosed or copied to any third parties without the written consent of a Director of Reygen Limited. Reproduced from Ordnance Survey Data, Crown copyright reserved

Reygen Limited
Sheldon Suite
Regus Enterprise Centre
Bramall Lane
Sheffield
South Yorkshire S2 4SU
0114 292 2232

Project
PROPOSED BIOMASS CHP PROJECT FOR JOHN POINTON & SONS

Title
SITE LOCATION PLAN

Scale
1:2,500@A3

Date
4/07/16

Drawn by
SB

Drawing No.
1782/2/004A3b

Rev.