RevNo	Revision note	Date	Signature	Checked

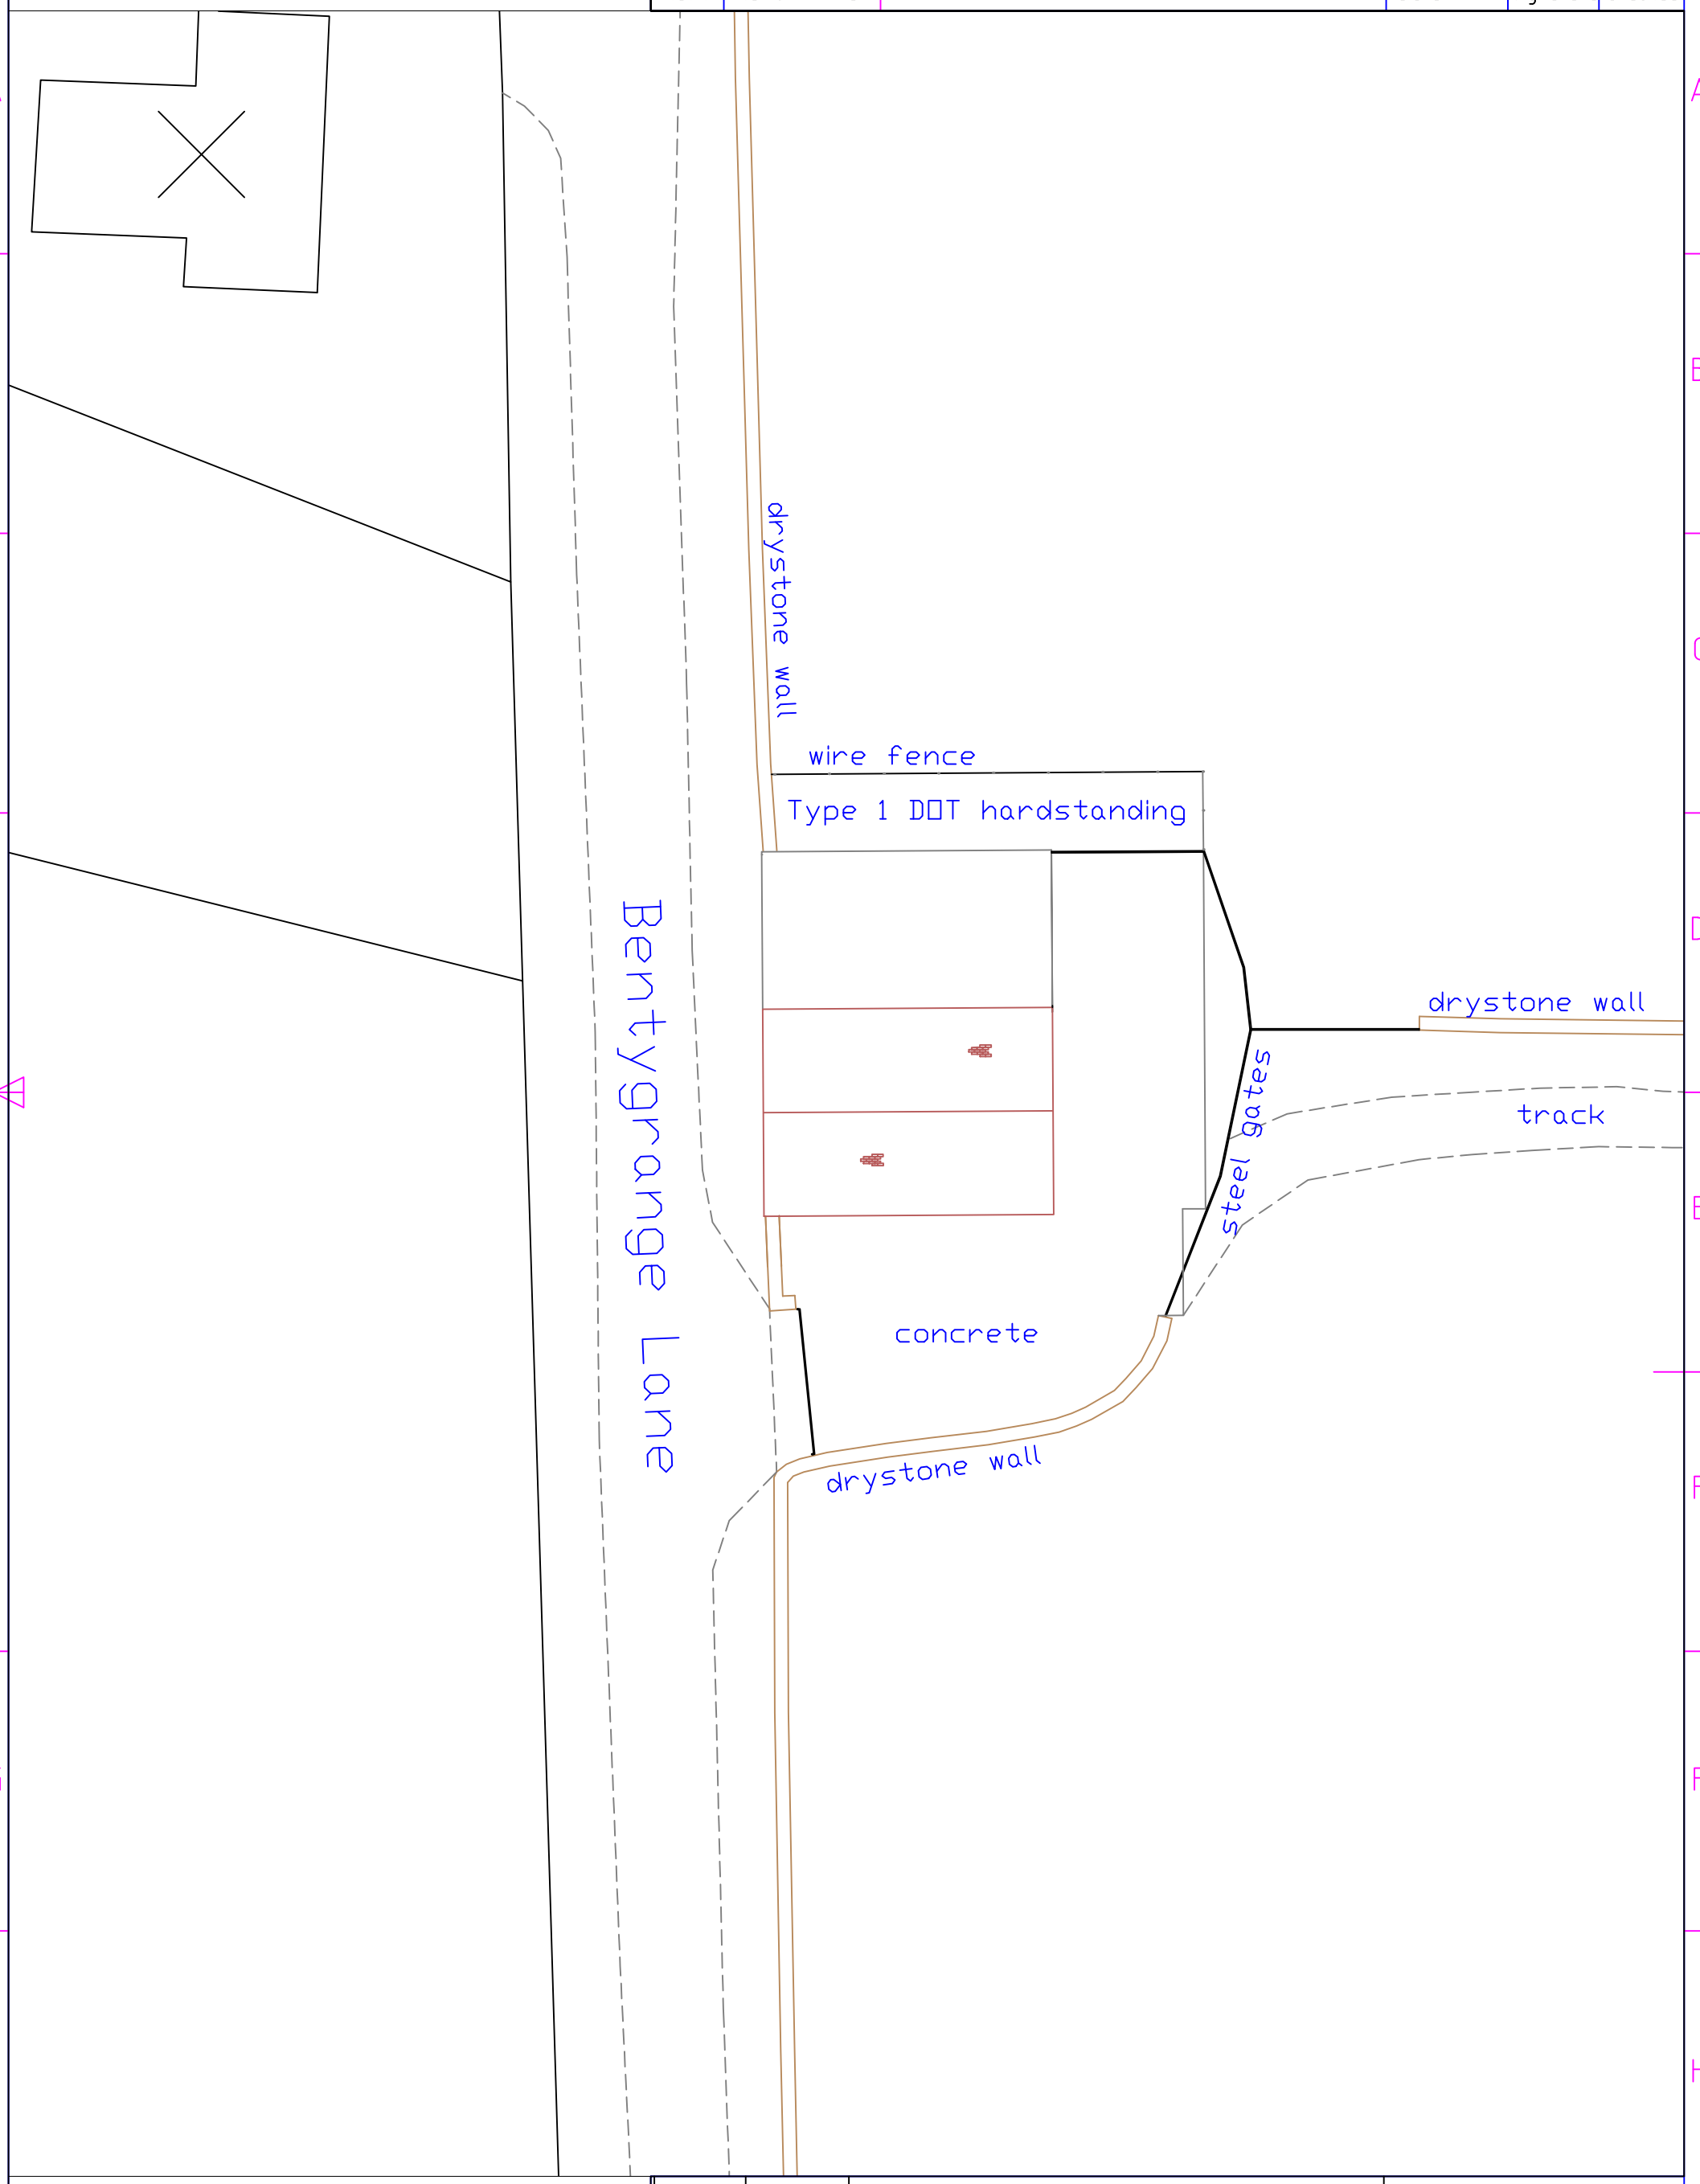

Itemref	Quantity	Title/Name, designation, material, dimension etc	Article No./Reference

Designed by	Checked by	Approved by - date	File name	Date	Scale
A W Newby	M Bradley	M Bradley 13/03/2017	Ex Block.dwg	13/02/2017	1:200

PME Planning Services

Existing Block Plan

2

Edition Rev 0 | Sheet 1/1