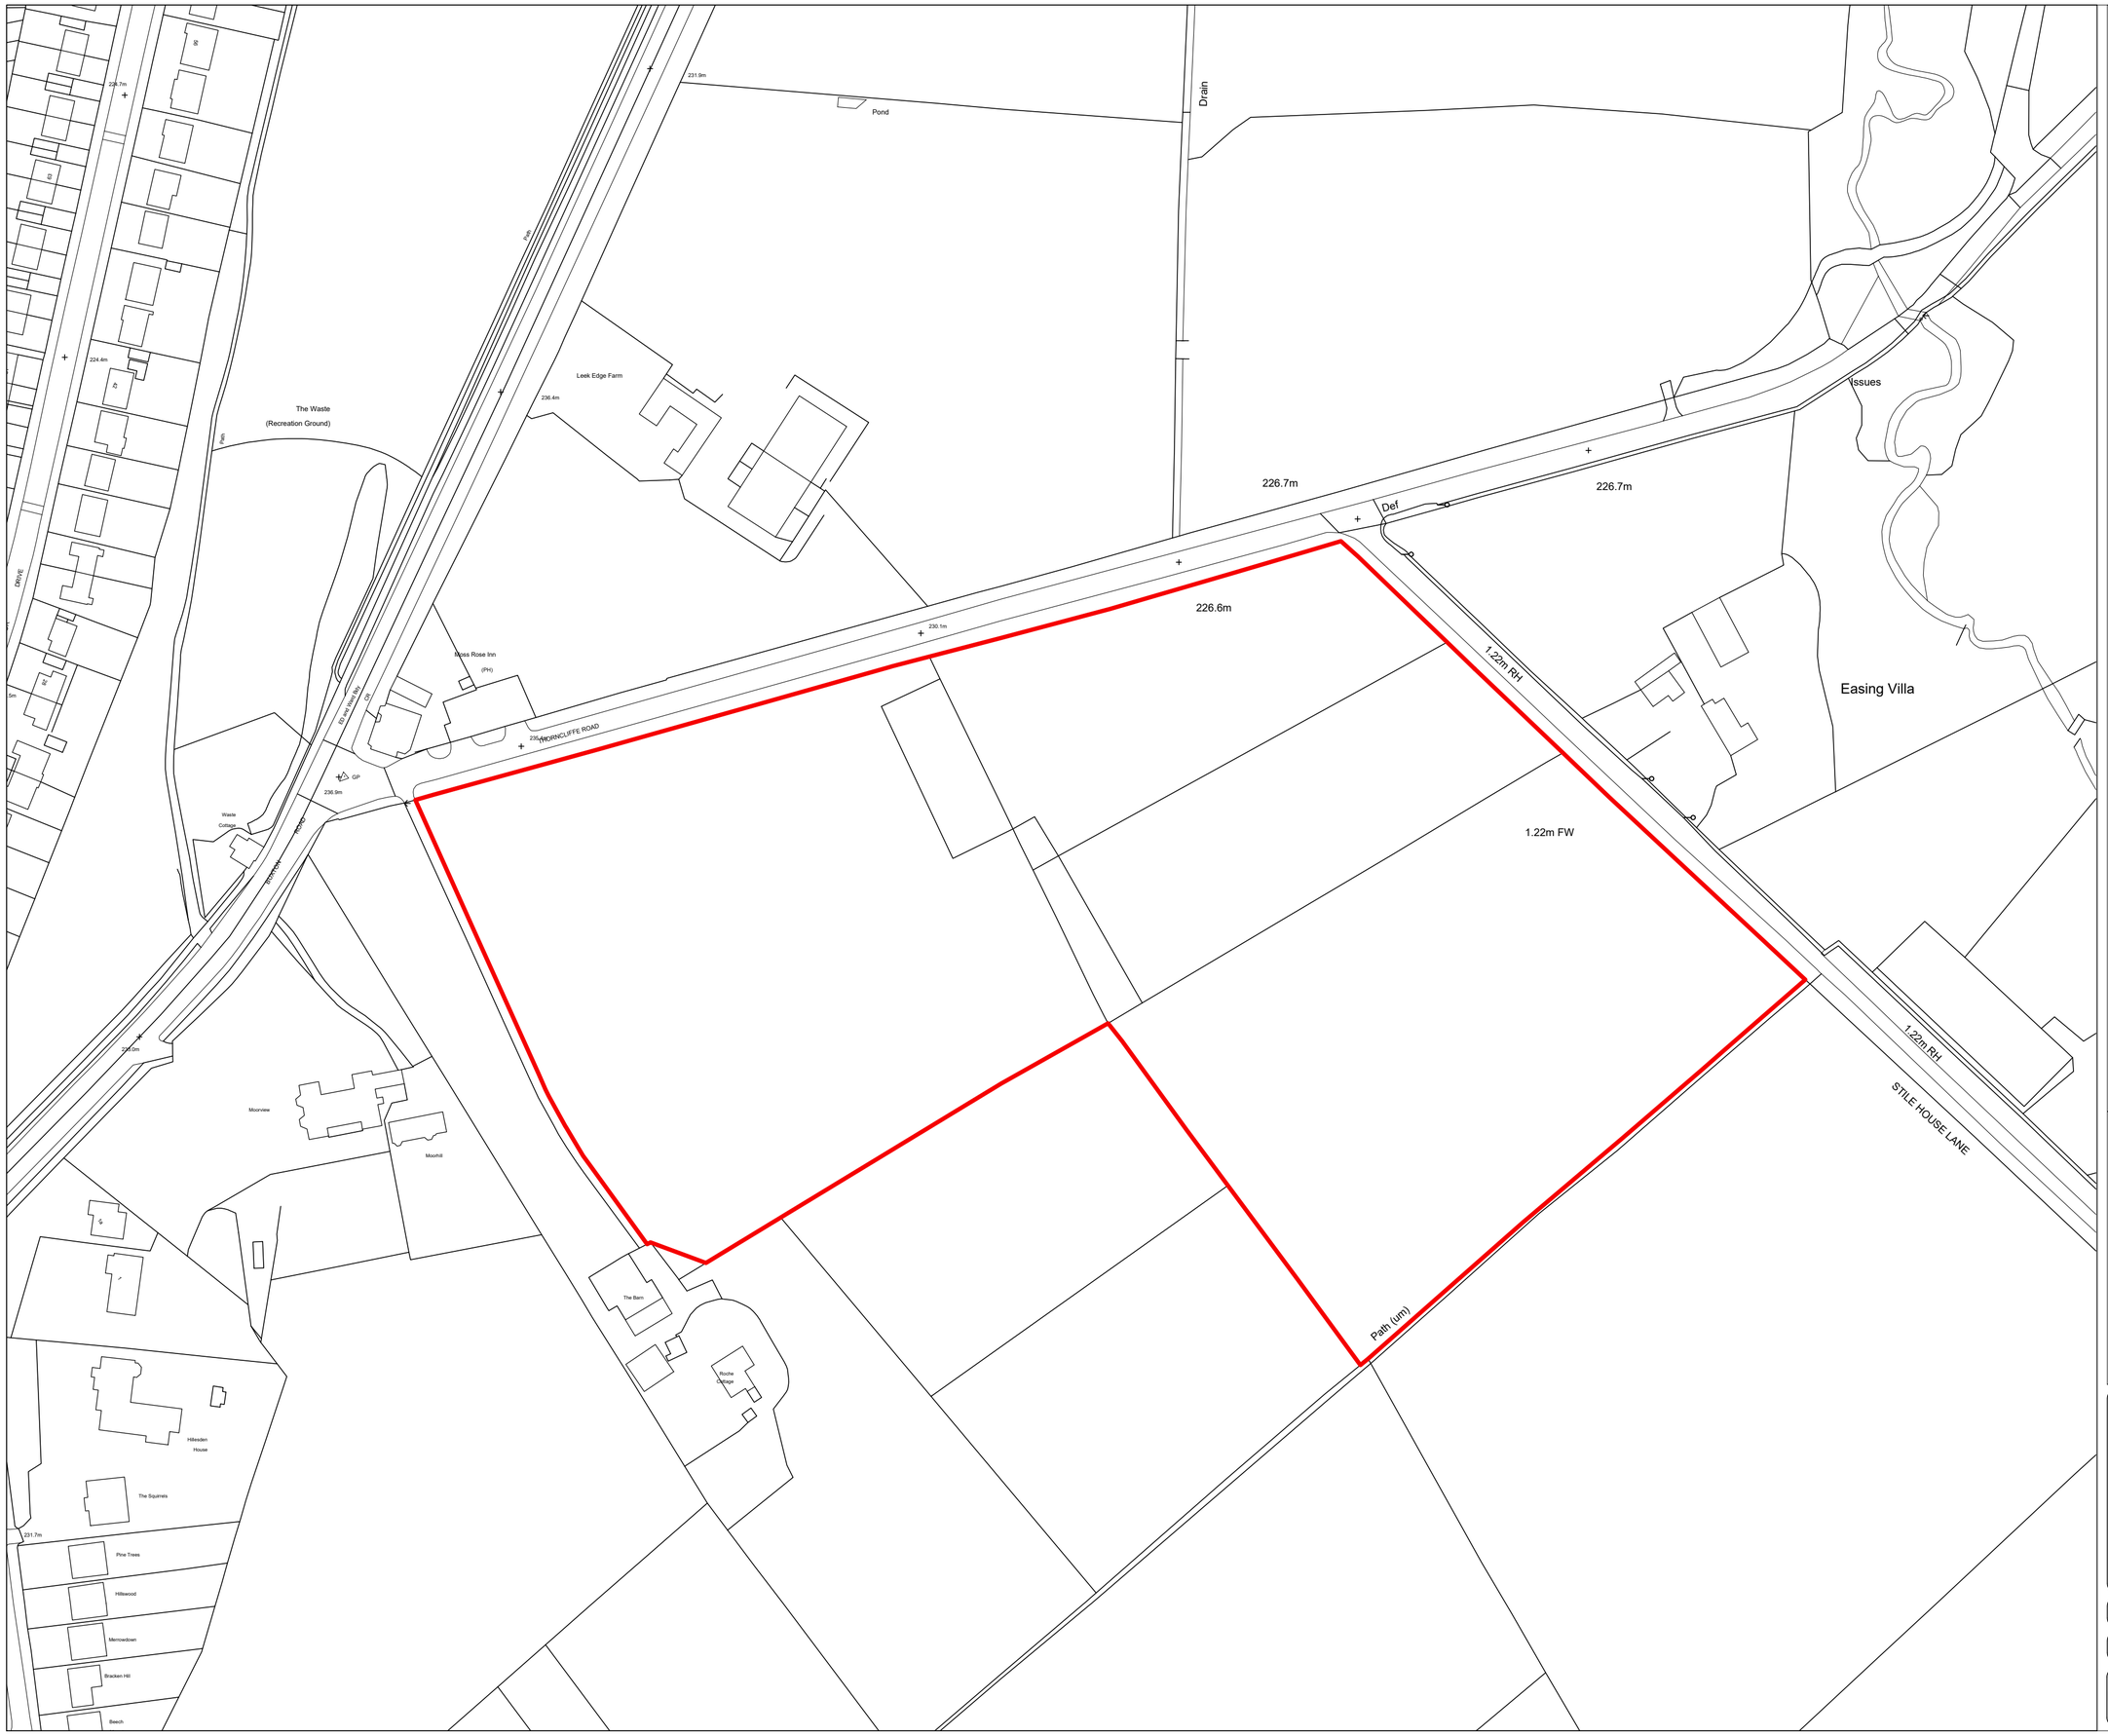

KEY LEGEND

Site Boundary 5.45HA

NORTH

10 0 10 20 30 40 50

metres

CLENDON ARCHITECTURE

CLIENT

PROJECT
LEEK

TITLE
Existing Site Plan

SCALE 1:1250 A2	DATE 23/05/2017
DRAWN RA	CHECKED

CAL030516 | 01 | A