N


W E

S

= SITE ACCESS

= ACCESS ROUTE

SITE LOCATION

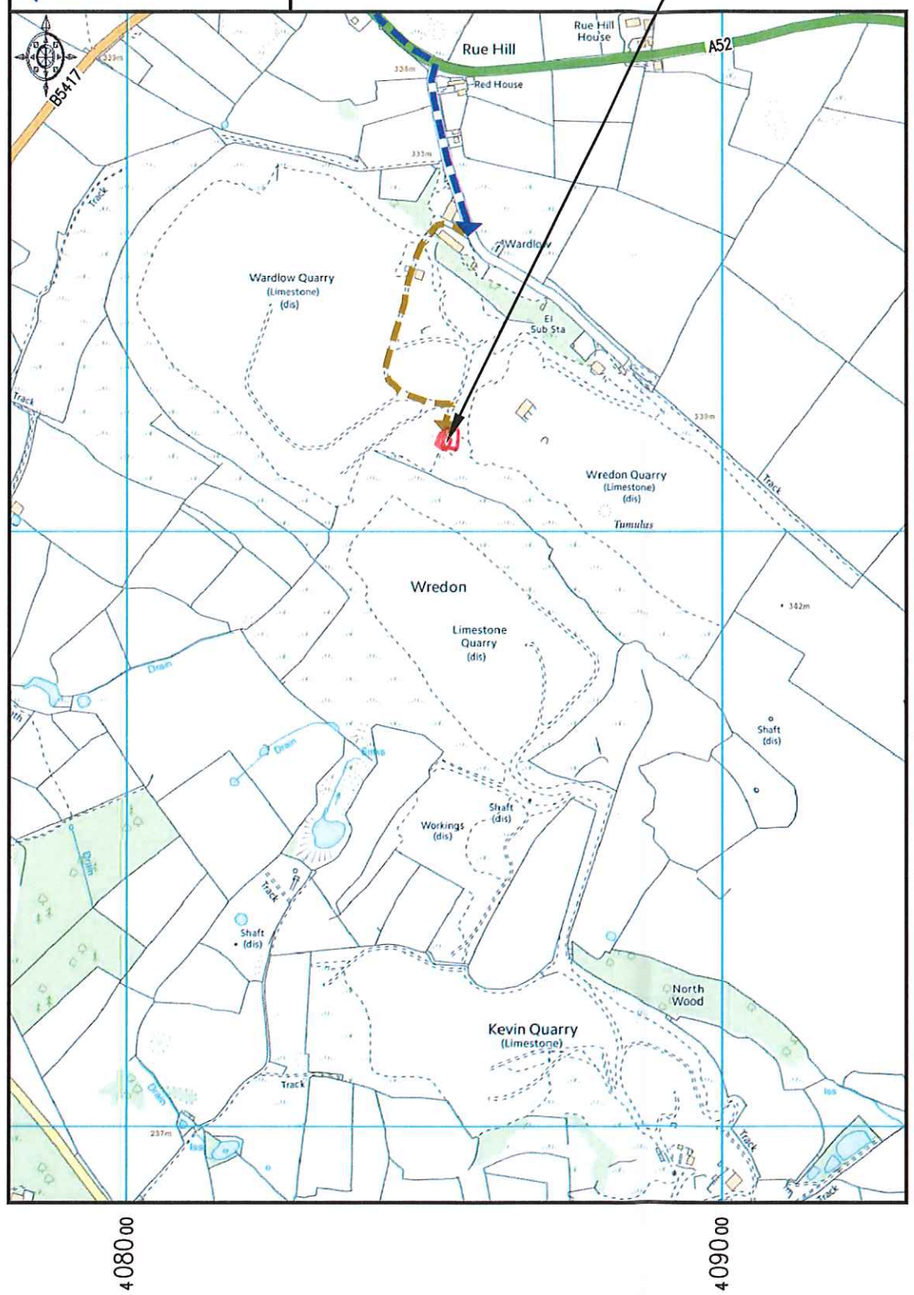

3470 00

3460 00

4080 00

4090 00

DETAILED ACCESS ROUTE
(SCALE 1:10000)

BASED UPON ORDNANCE SURVEY MAP EXTRACT WITH THE PERMISSION OF THE CONTROLLER OF HER MAJESTY'S STATIONERY OFFICE. CROWN COPYRIGHT. LICENCE No. 100020449

The drawings comply with Vodafone Standard ICNIRP guidelines.
Designed in accordance with CTIL document: SDN0008

0 0.2 0.4 0.6 0.8 1.0km 2.0km
1:10000

ALL DIMENSIONS ARE IN mm UNLESS NOTED OTHERWISE

N.G.R	E: 408540 N: 347159
CONCESSION REQUIRED	NO

NOTES:

REV	MODIFICATION	BY	CH	DATE
C	VF Site number amended	SdP	GH	23.06.17
B	Dish details amended	SdP	GH	14.06.17
A	Issued for Approval	SdP	GH	10.04.17

COMMSCOPE®

vodafone
CTIL

Cell Name	Opt.
WARDLOW QUARRY SITE No.1	A

Cell ID No

CTIL	VF	TEF
TBC	95009	N/A

Site Address / Contact Details

WARDLOW QUARRY SITE No.1
RUE HILL
ASHBOURNE
STAFFORDSHIRE
ST10 3HA

Drawing Title: DETAILED ACCESS ROUTE

Purpose of issue: PLANNING — Dwg Rev: C

Drawing Number: 101

Surveyed By:	Original Sheet Size:	Pack Issue:
PB	A3	C

Drawn:	Date:	Checked:	Date:
SdP	10.04.17	GH	10.04.17