
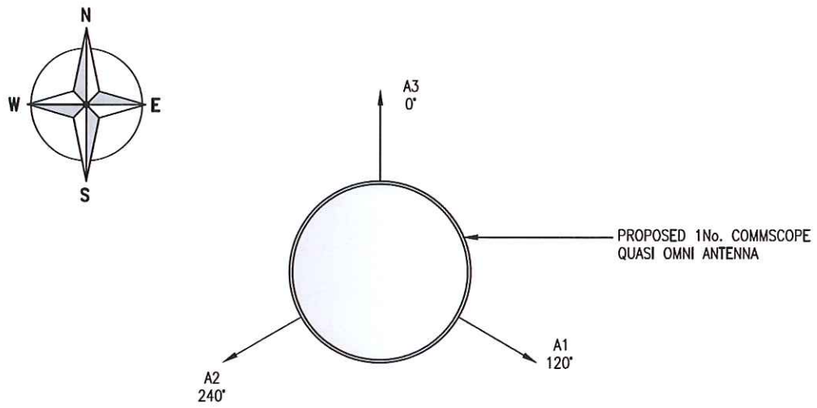


PROPOSED ANTENNA PLAN AT 10.0m

(1:10)

0 0.1 0.2 0.3 0.4 0.5m 1m

1:10

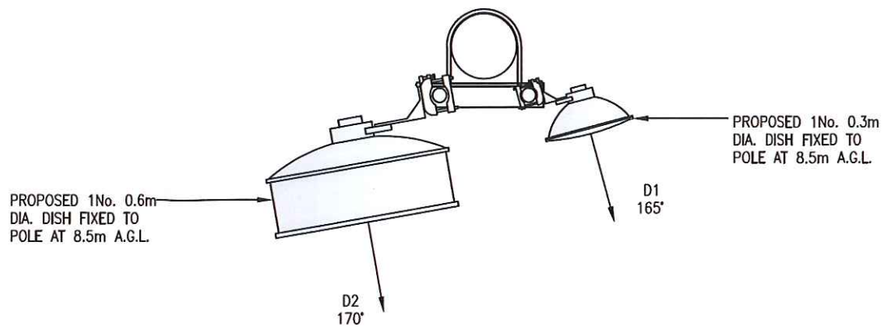


PROPOSED DISH PLAN AT 8.5m

(1:20)

0 0.2 0.4 0.6 0.8 1m 2m

1:20

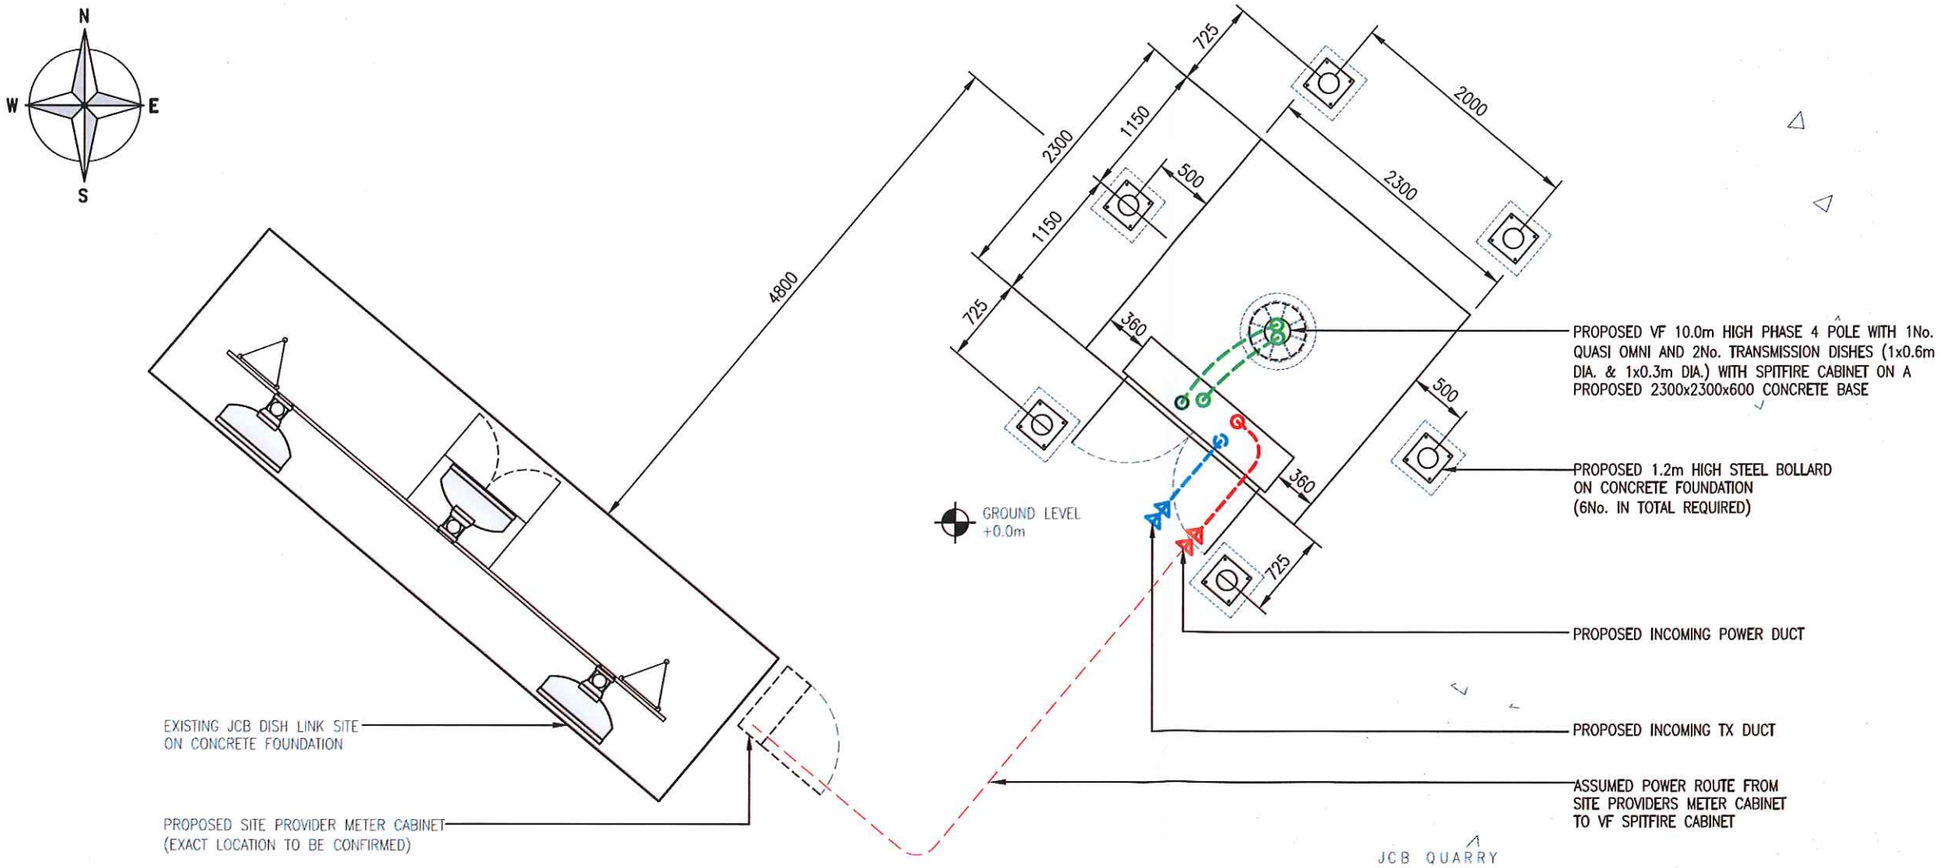

PROPOSED EQUIPMENT LAYOUT

(1:50)

0 0.5 1m 2m

1:50

The drawings comply with Vodafone Standard ICNIRP guidelines.
Designed in accordance with CTIL document: SDN0008

NOTES:
ALL DIMENSIONS ARE IN mm UNLESS NOTED OTHERWISE

N.G.R	E: 408540 N: 347159
CONCESSION REQUIRED	NO

DUCT KEY

- EXISTING 100ø POWER
- EXISTING 100ø COMMS
- EXISTING 150ø FEEDER
- EXISTING 100ø INCOMING*
- PROPOSED 100ø POWER
- PROPOSED 100ø COMMS
- PROPOSED 100ø FEEDER
- PROPOSED 100ø POKE-OUT*

*INCOMING AND POKE-OUT DUCTS TO BE COLOURED BY DUCT TYPE (POWER/COMMS/FEEDER)

REV	MODIFICATION	BY	CH	DATE
C	VF Site number amended	SdP	GH	23.06.17
B	Dish details amended	SdP	GH	14.06.17
A	Issued for Approval	SdP	GH	10.04.17

COMMSCOPE®

vodafone
CTIL

Cell Name	Opt.
WARDLOW QUARRY SITE No.1	A

Cell ID No

CTIL	VF	TEF
TBC	95009	N/A

Site Address / Contact Details

WARDLOW QUARRY SITE No.1
RUE HILL
ASHBOURNE
STAFFORDSHIRE
ST10 3HA

Drawing Title:
ANTENNA, DISH & EQUIPMENT LAYOUT

Purpose of issue:	Dwg Rev:
PLANNING	C

Drawing Number:				Pack Issue:
400				C
Surveyed By: PB		Original Sheet Size: A3		
Drawn: SdP	Date: 10.04.17	Checked: GH	Date: 10.04.17	