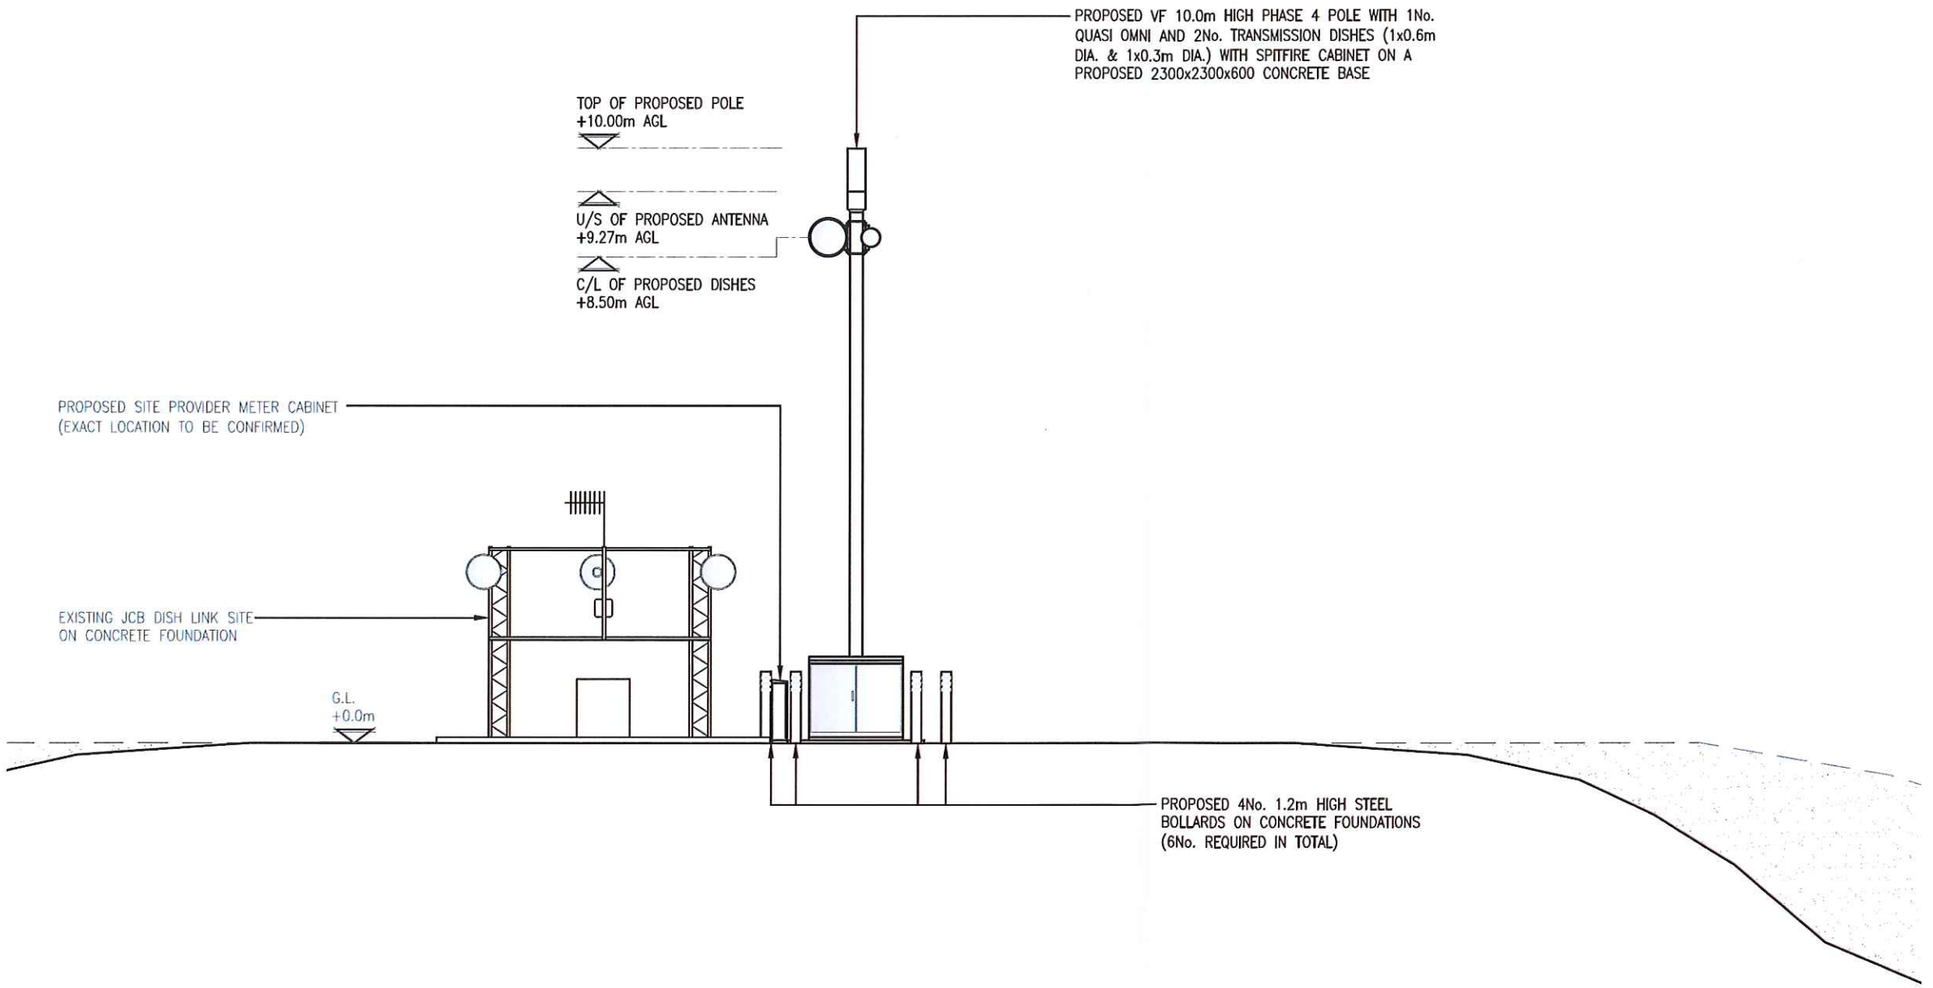


PROPOSED SOUTH WEST ELEVATION
(1:100)

0 1 2 3 4 5m 10m
1:100

The drawings comply with Vodafone Standard ICNIRP guidelines.
Designed in accordance with CTIL document: SDN0008

ALL DIMENSIONS ARE IN mm UNLESS NOTED OTHERWISE

N.G.R	E: 408540 N: 347159
CONCESSION REQUIRED	NO

NOTES:

REV	MODIFICATION	BY	CH	DATE
C	VF Site number amended	SdP	GH	23.06.17
B	Dish details amended	SdP	GH	14.06.17
A	Issued for Approval	SdP	GH	10.04.17

COMMSCOPE®

vodafone
CTIL

Cell Name	Opt.
WARDLOW QUARRY SITE No.1	A

Cell ID No

CTIL	VF	TEF
TBC	95009	N/A

Site Address / Contact Details

WARDLOW QUARRY SITE No.1
RUE HILL
ASHBOURNE
STAFFORDSHIRE
ST10 3HA

Drawing Title: PROPOSED SITE ELEVATION

Purpose of issue:	Dwg Rev:
PLANNING	C

Drawing Number:	Pack Issue:
300	C

Surveyed By:		Original Sheet Size:		
PB		A3		
Drawn:	Date:	Checked:	Date:	
SdP	10.04.17	GH	10.04.17	