Client:	Project Description:
Hayely Bosworth 5 Wootton Lane Farley Staffordshire ST10 3BJ	Oak Framed Porch to Front Elevation

Note:
There is no alterations to the existing boundary teatment, hard standing or landscaping within this proposal

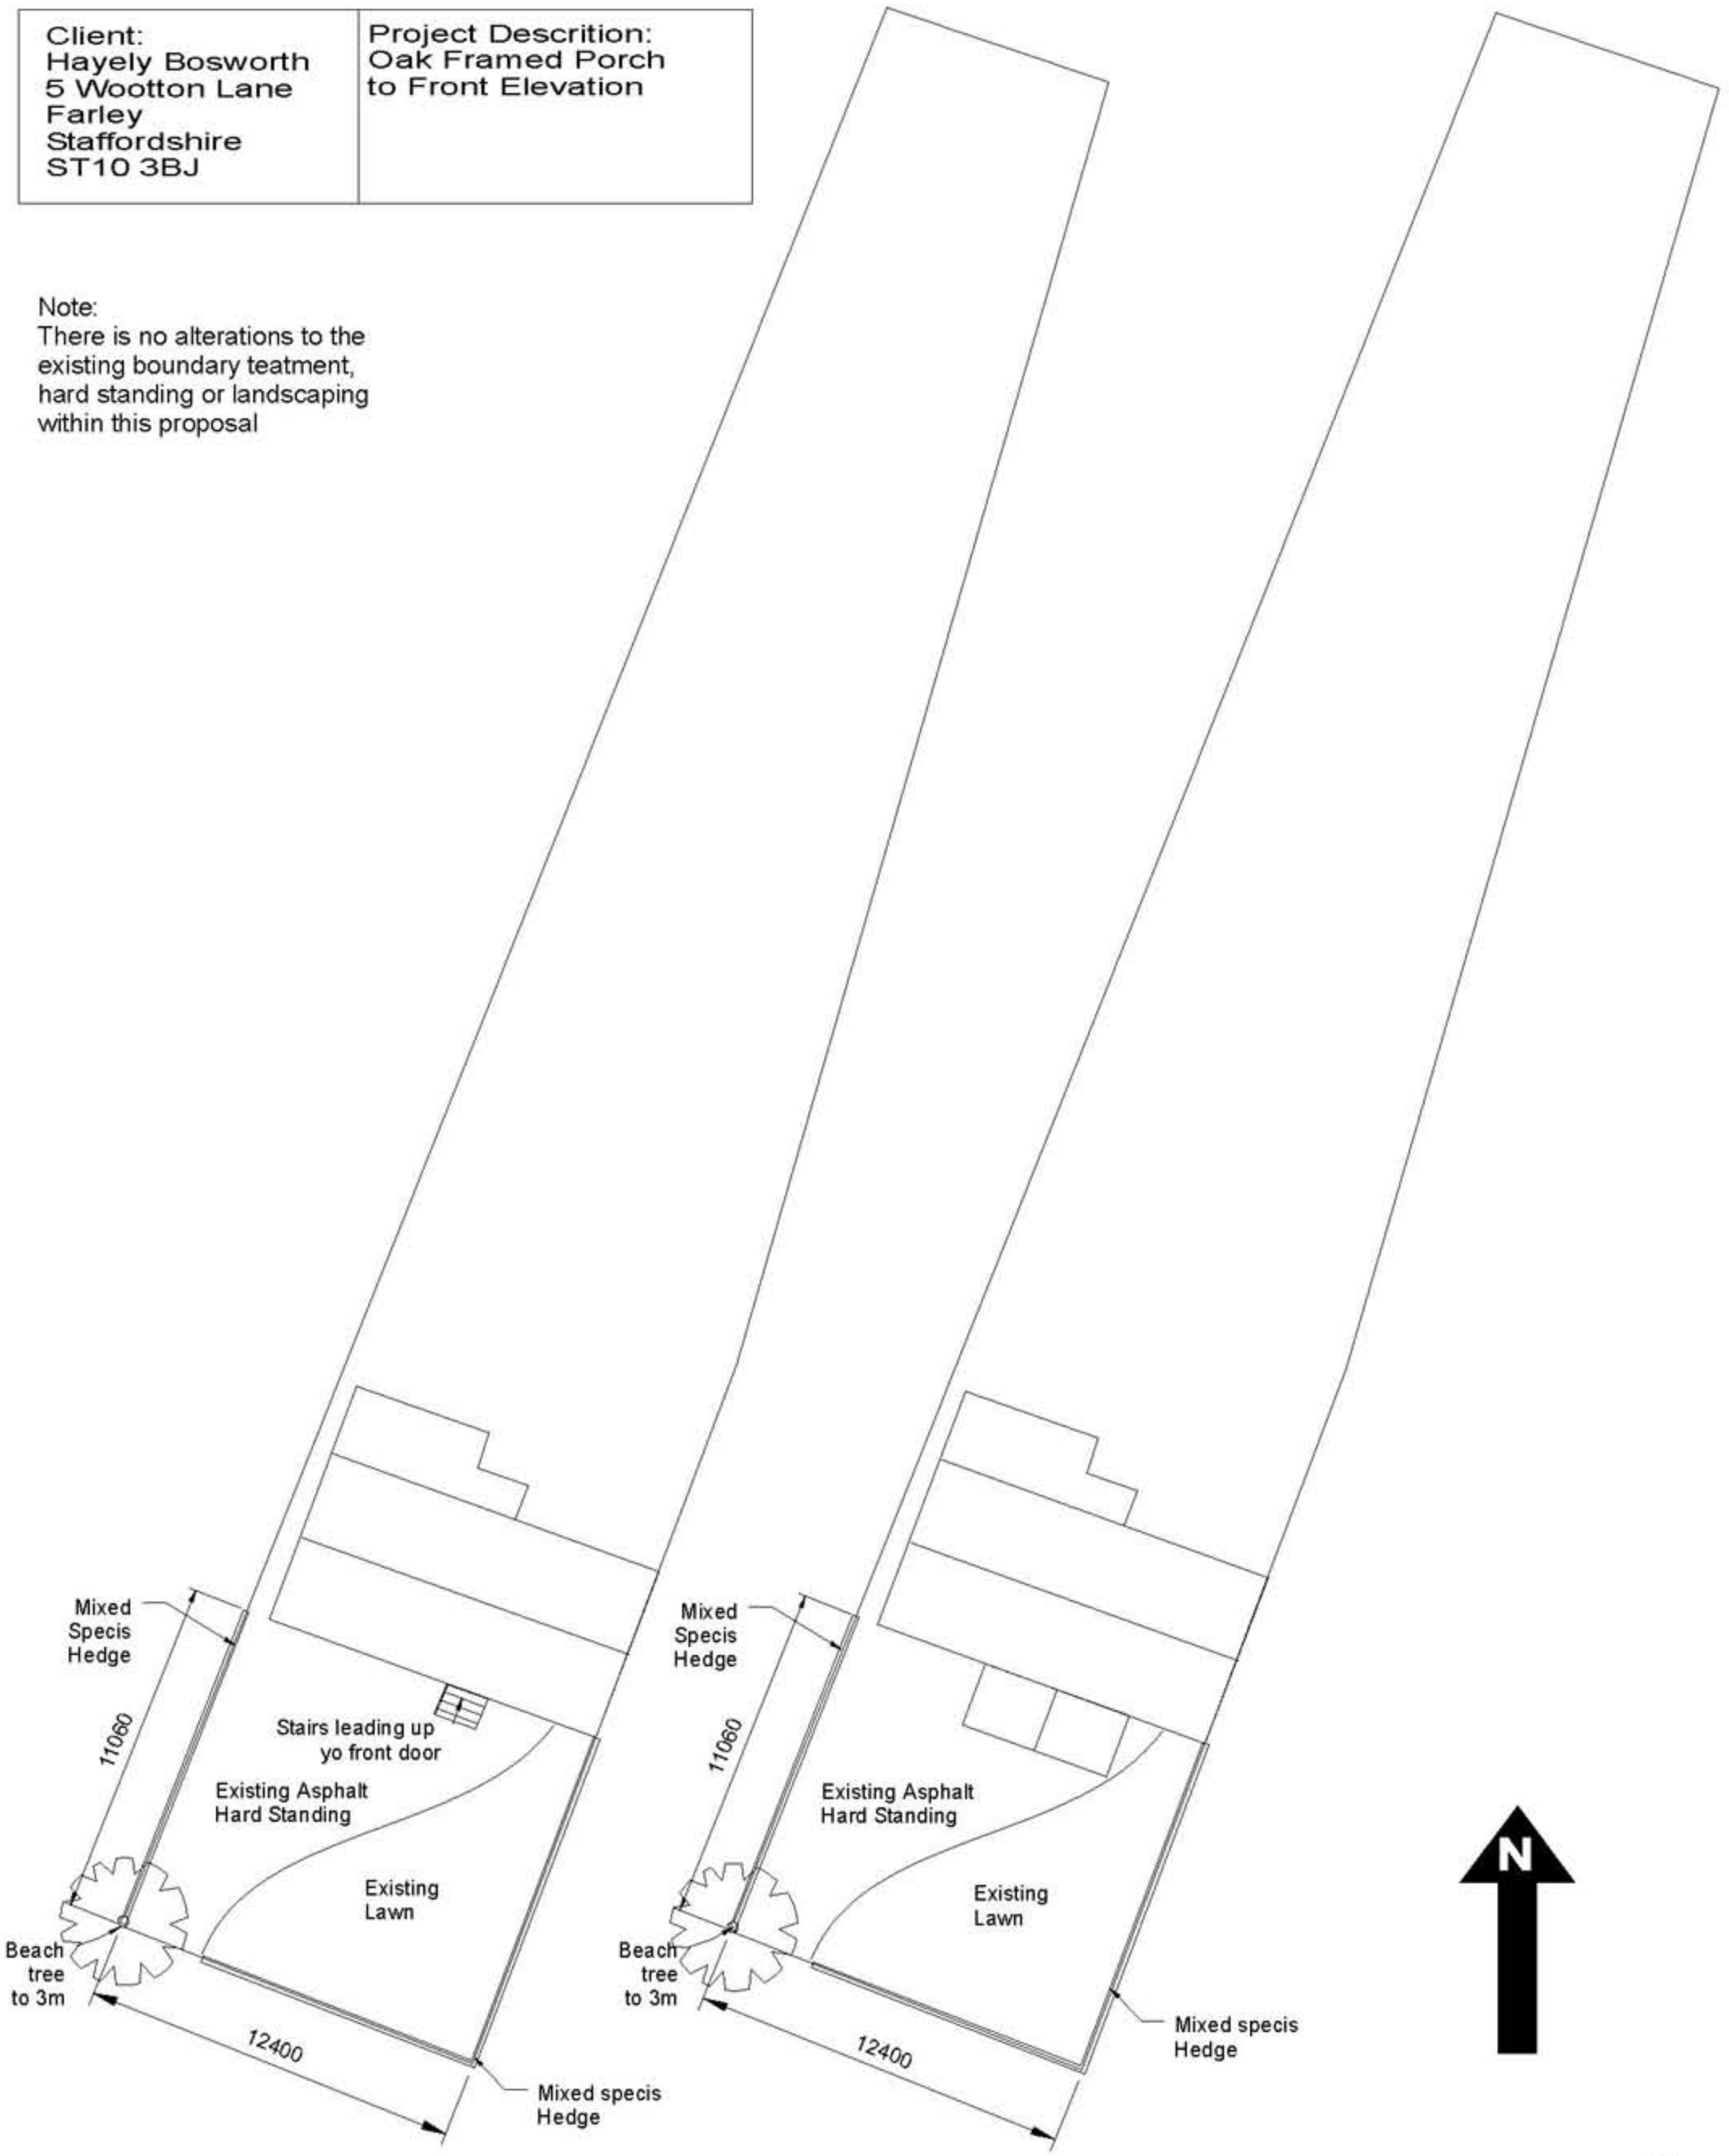

Block Plan as Existing

Block Plan as Proposed

Description: **BLOCK PLAN AS EXISTING** **BLOCK PLAN AS PROPOSED**	Drawing: Bosworth/DWR01/1of5/RvC Date: 9th July 2017 Scale: 1:200 @ A3	Bespoke Oak Stuctures Limited Fern Hollow, Malthouse Lane, Barlaston, ST12 9AQ 01782 374087 This drawing is copyright of Bespoke Oak Stuctures Ltd.