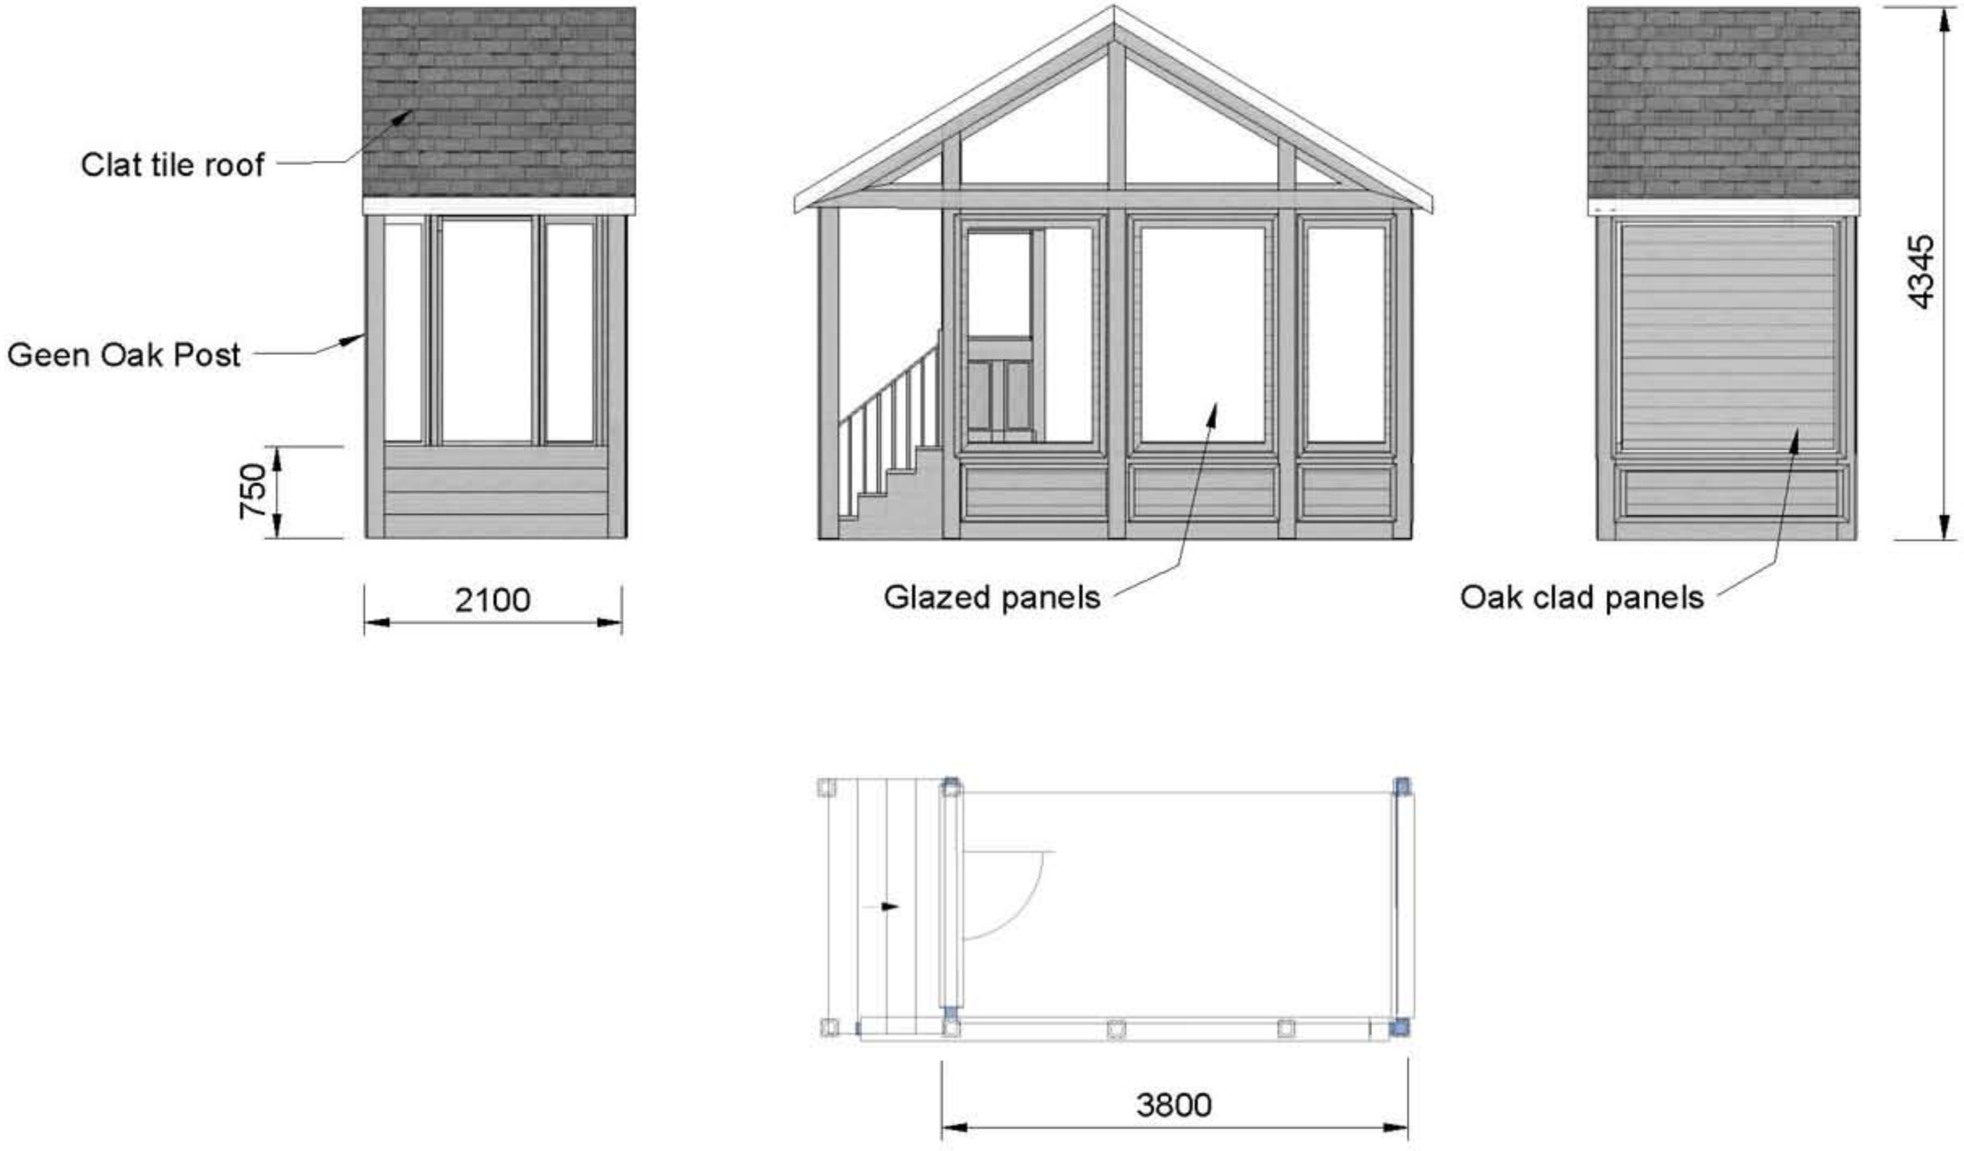


Client: Hayely Bosworth 5 Wootton Lane Farley Staffordshire ST10 3BJ	Project Descrition: Oak Framed Porch to Front Elevation	**Description:** **PORCH PLAN & ELEVATIONS AS PROPOSED**	Drawing: Bosworth/DWR01/4of5/RvC Date: 9th July 2017 Scale: - 1:50 @ A3	Bespoke Oak Stuctures Limited Fern Hollow, Malthouse Lane, Barlaston, ST12 9AQ 01782 374087 This drawing is copyright of Bespoke Oak Stuctures Ltd.