DIMENSIONS – EXISTING LAYOUT

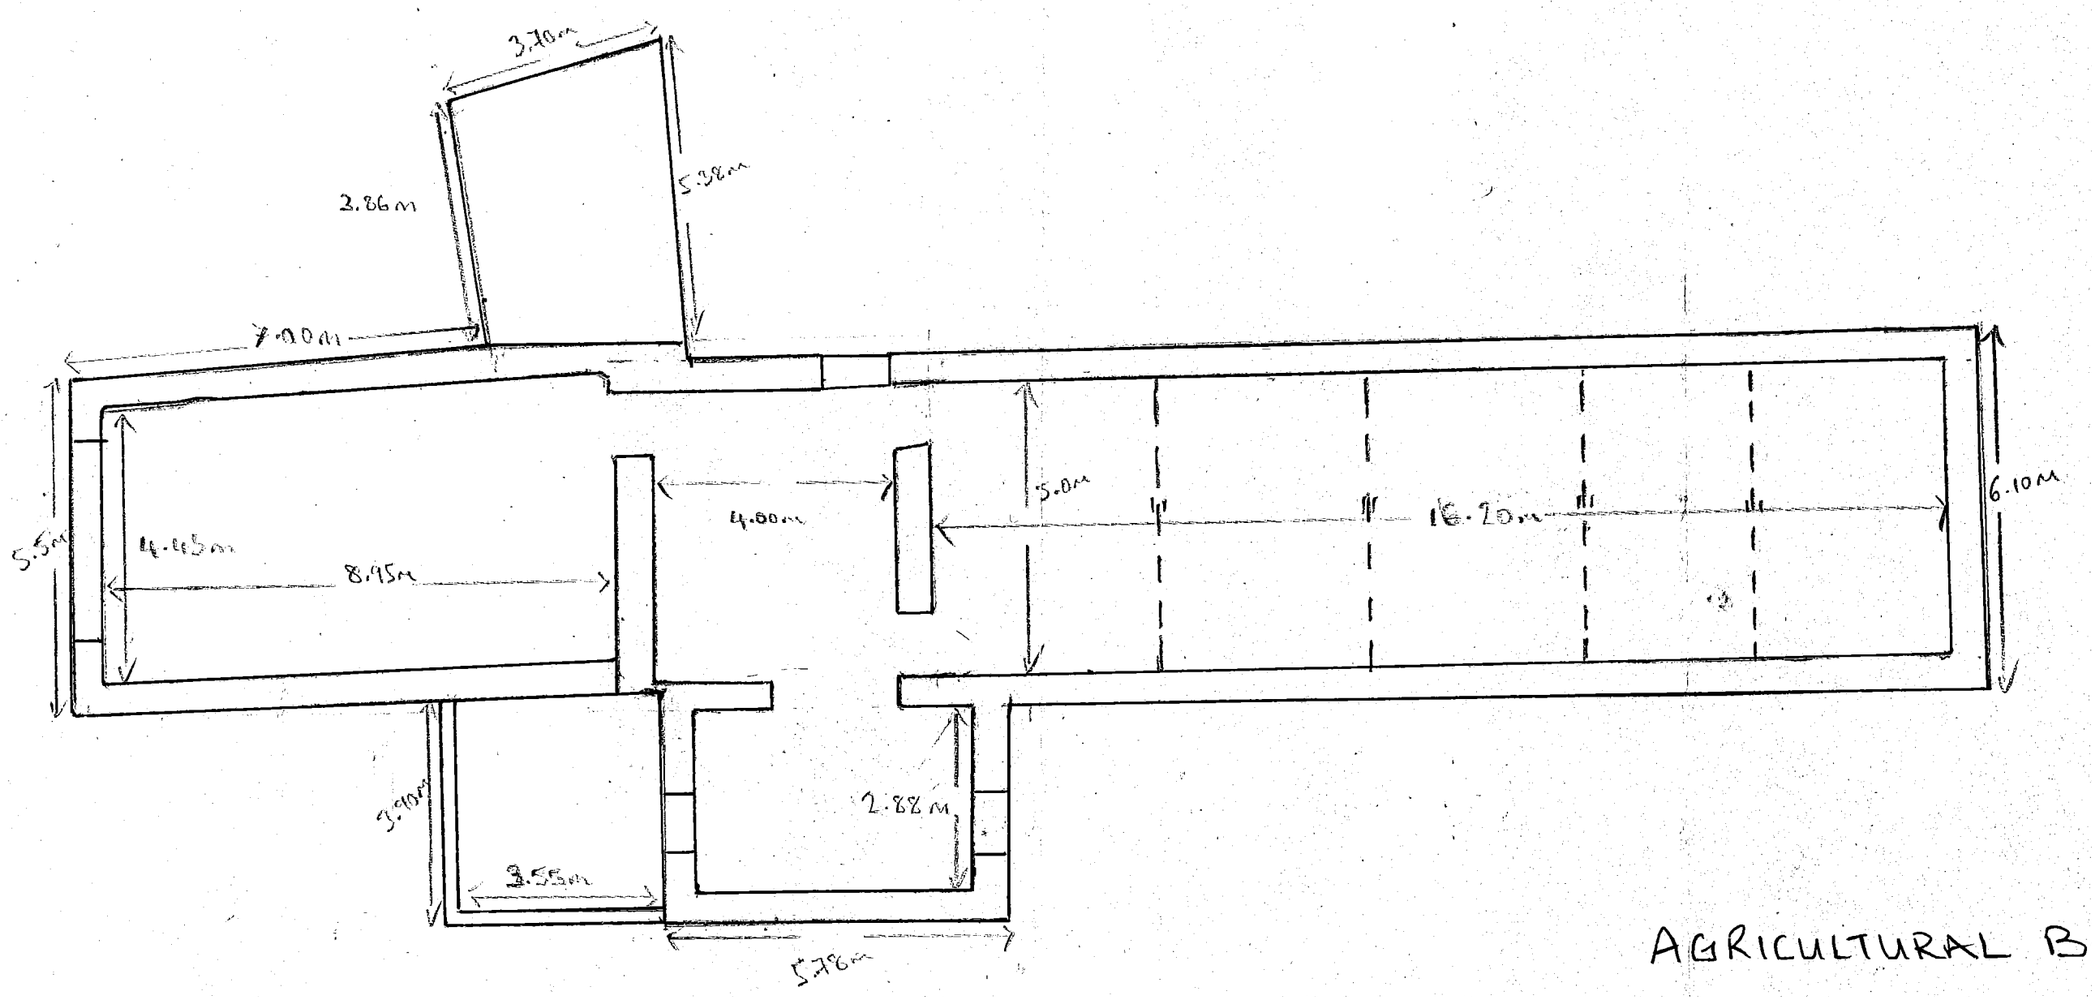

AGRICULTURAL BARN

SCALE 1:100