AGRICULTURAL BARN
NEW HOUSE FARM
COTTON
STAFFORDSHIRE

SITE PLAN

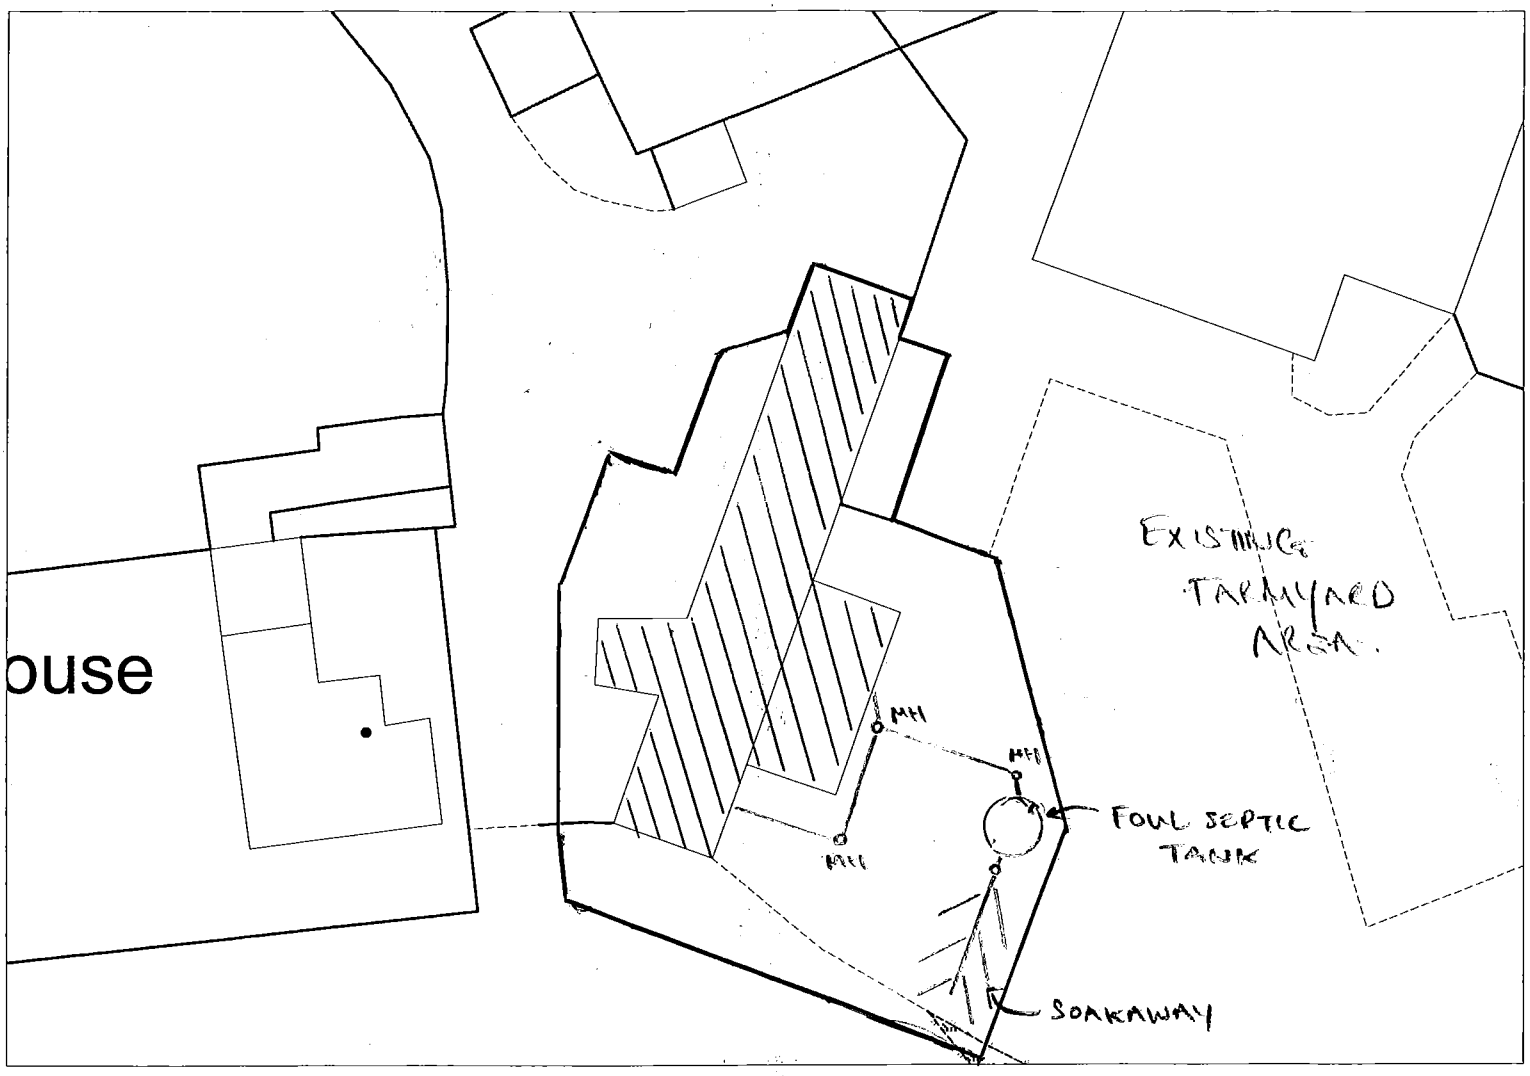

FOUL DRAINAGE - 100 MM PIPEWORK

STORM DRAINAGE - RAINWATER GOODS TO SOAKAWAY