EXISTING AGRICULTURAL BARN

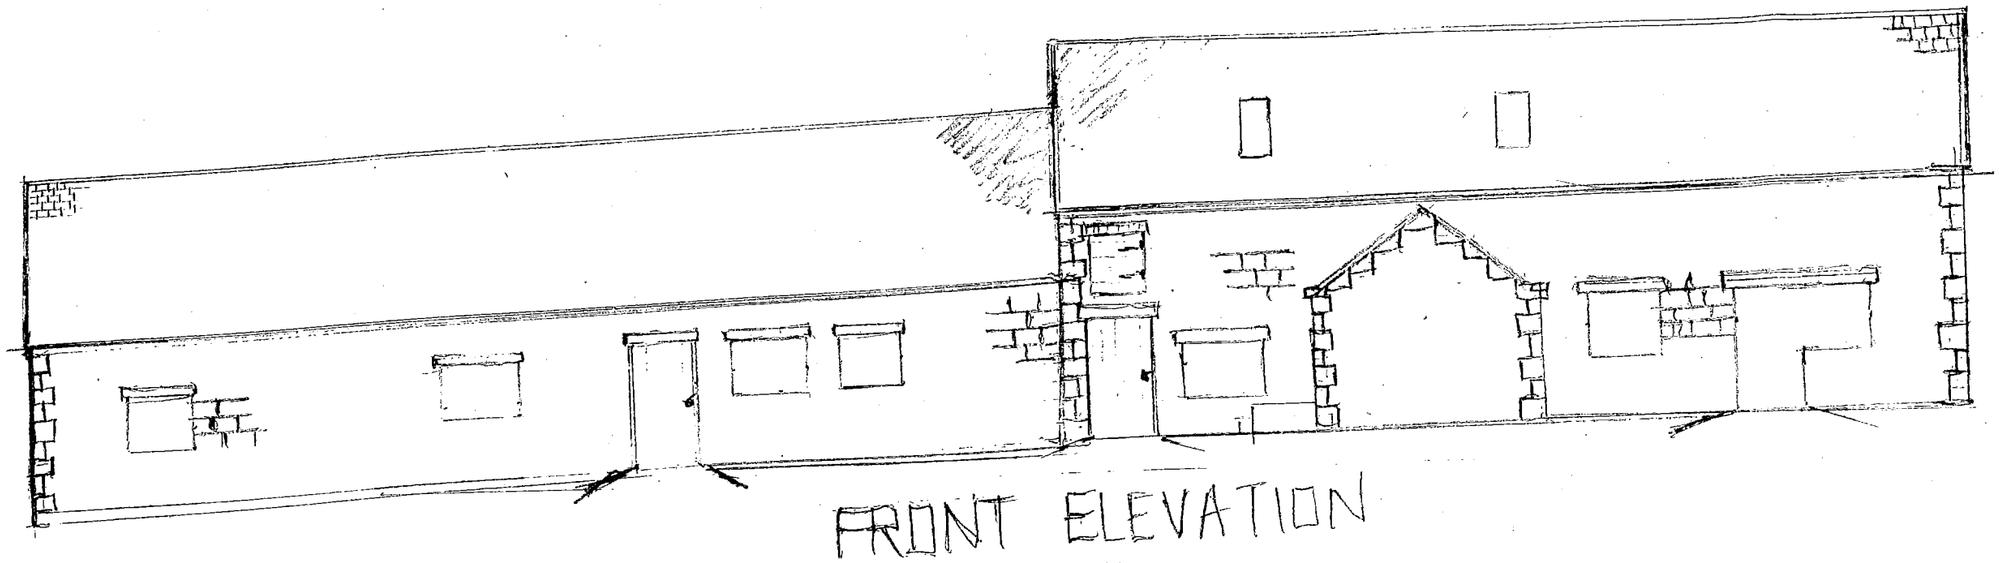

FRONT ELEVATION

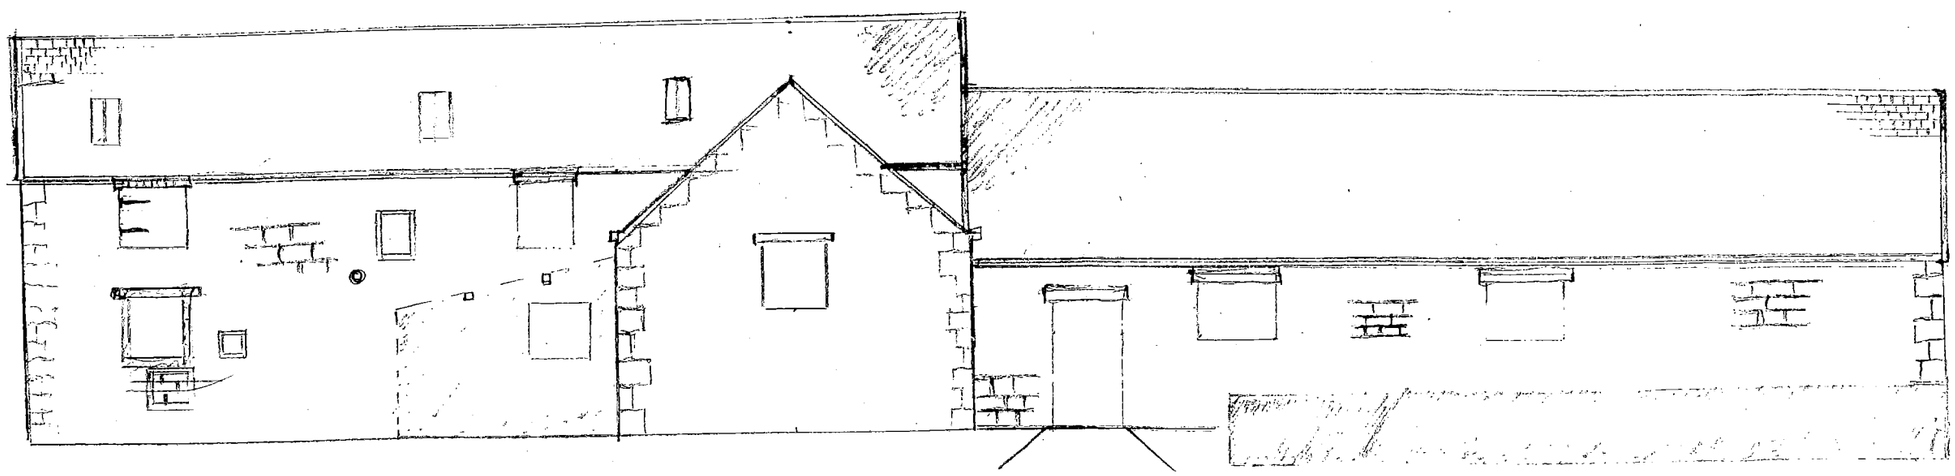

REAR ELEVATION

SURVEY

NEW HOUSE FARM
COTTON
STAFFS

ELEVATIONS
PLAN
EXISTING

BARN
CONVERSION

SCALE 1:100.