APPENDIX 2

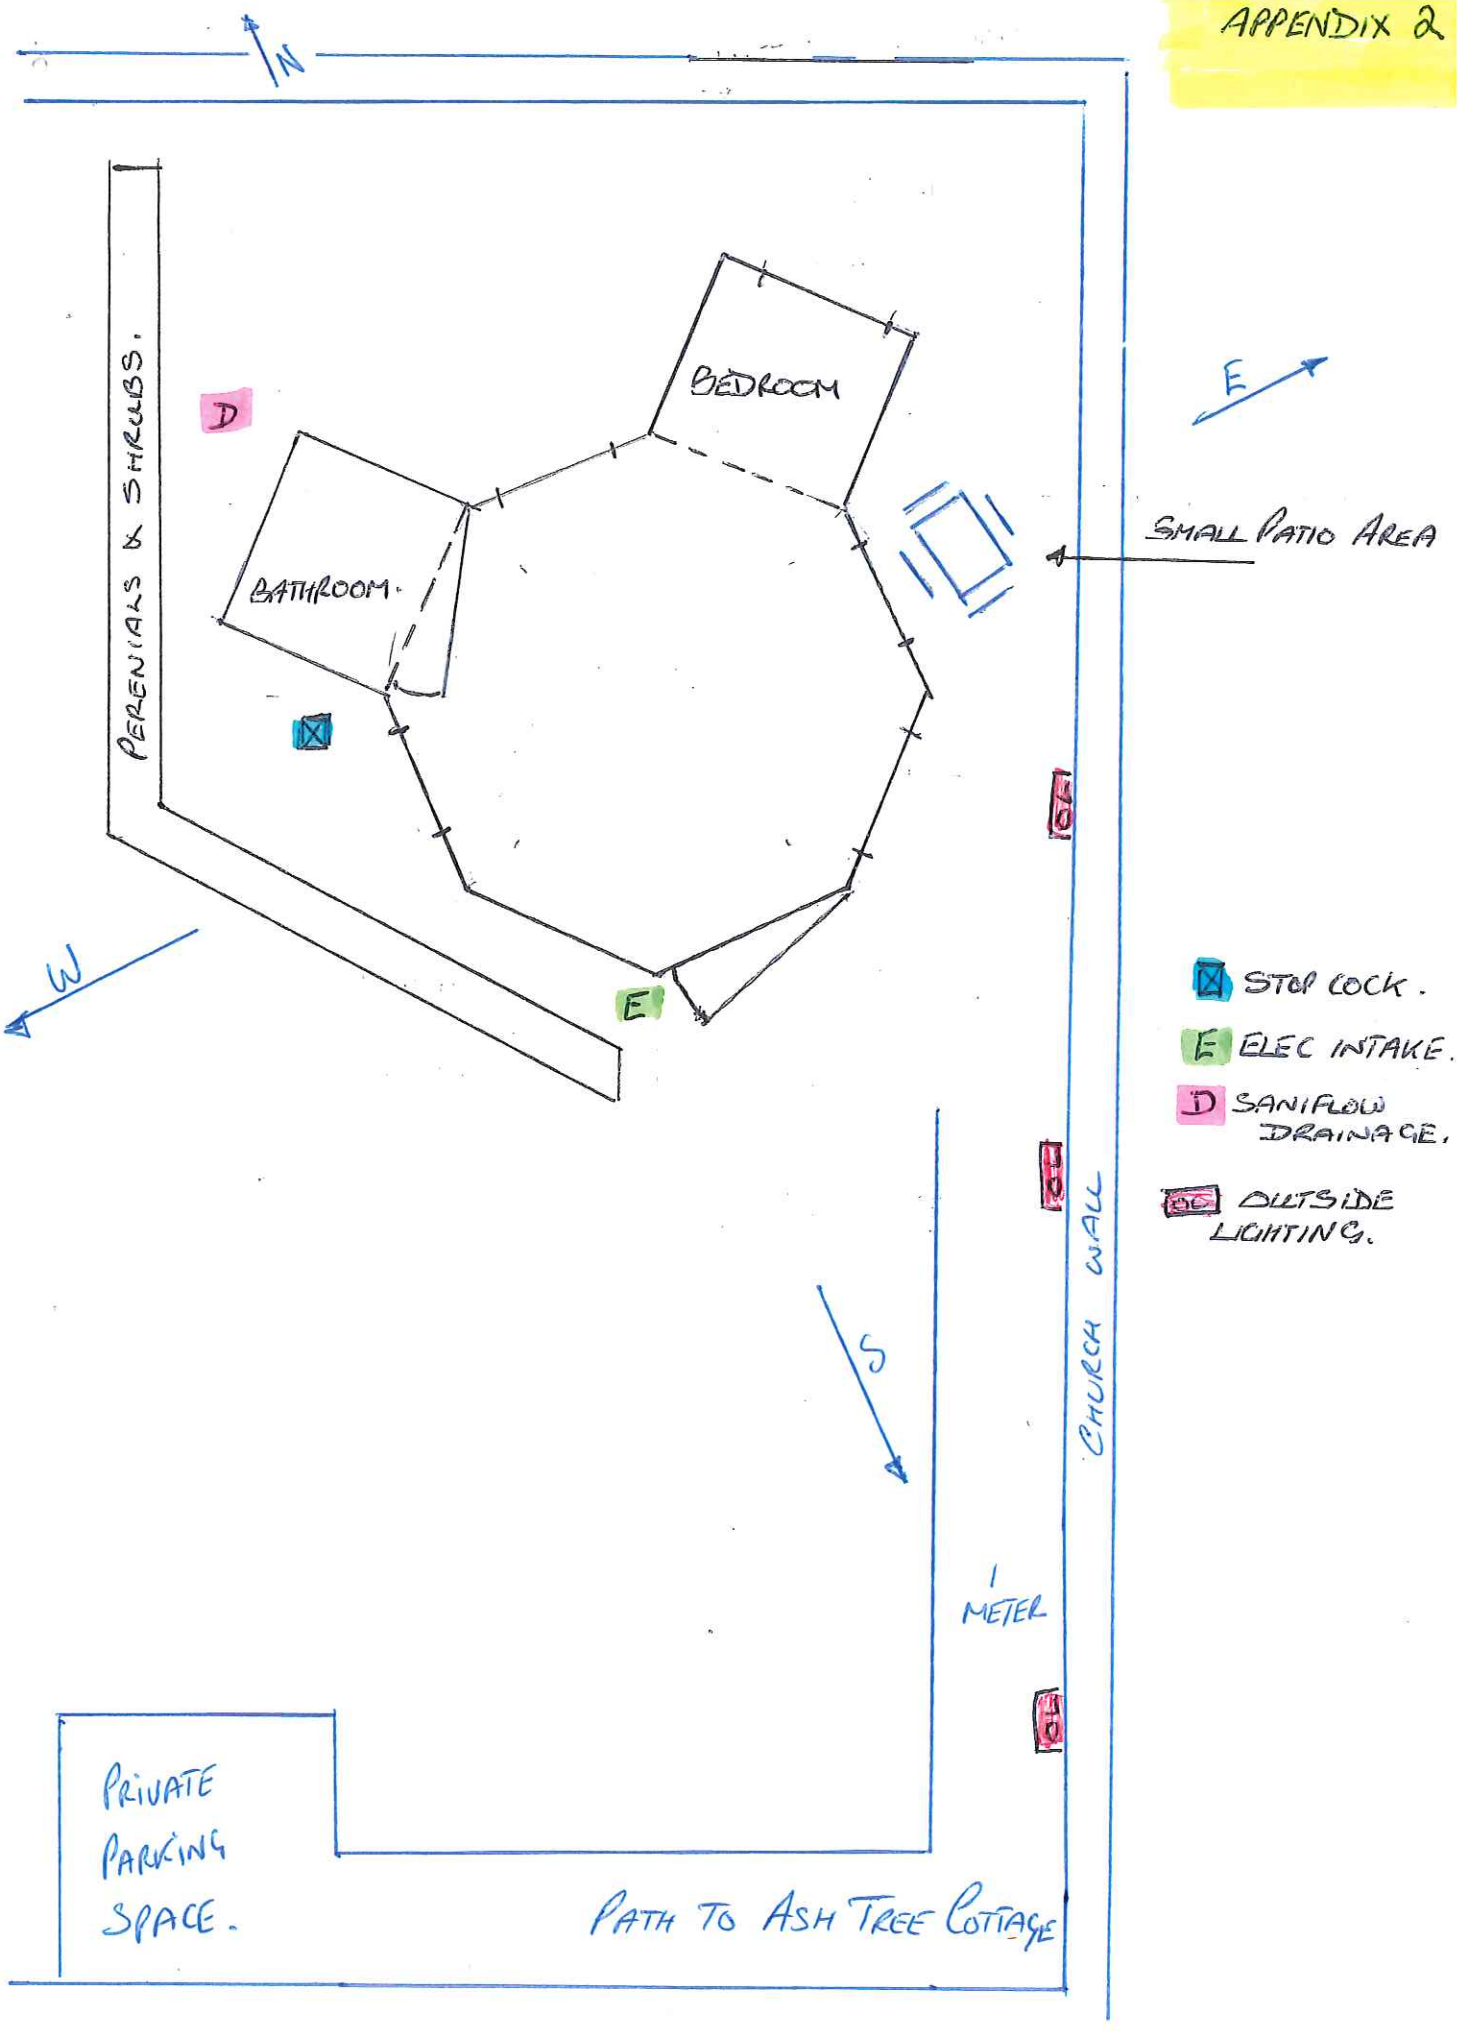
N
PERENNIALS & SHRUBS.
D
BEDROOM
BATHROOM.
E
W
S
E
SMALL PATIO AREA
CHURCH WALL
1 METER
PRIVATE PARKING SPACE.
PATH TO ASH TREE COTTAGE
STOP COCK.
ELEC INTAKE.
SANIFLOW DRAINAGE.
OUTSIDE LIGHTING.