
St Joseph's House

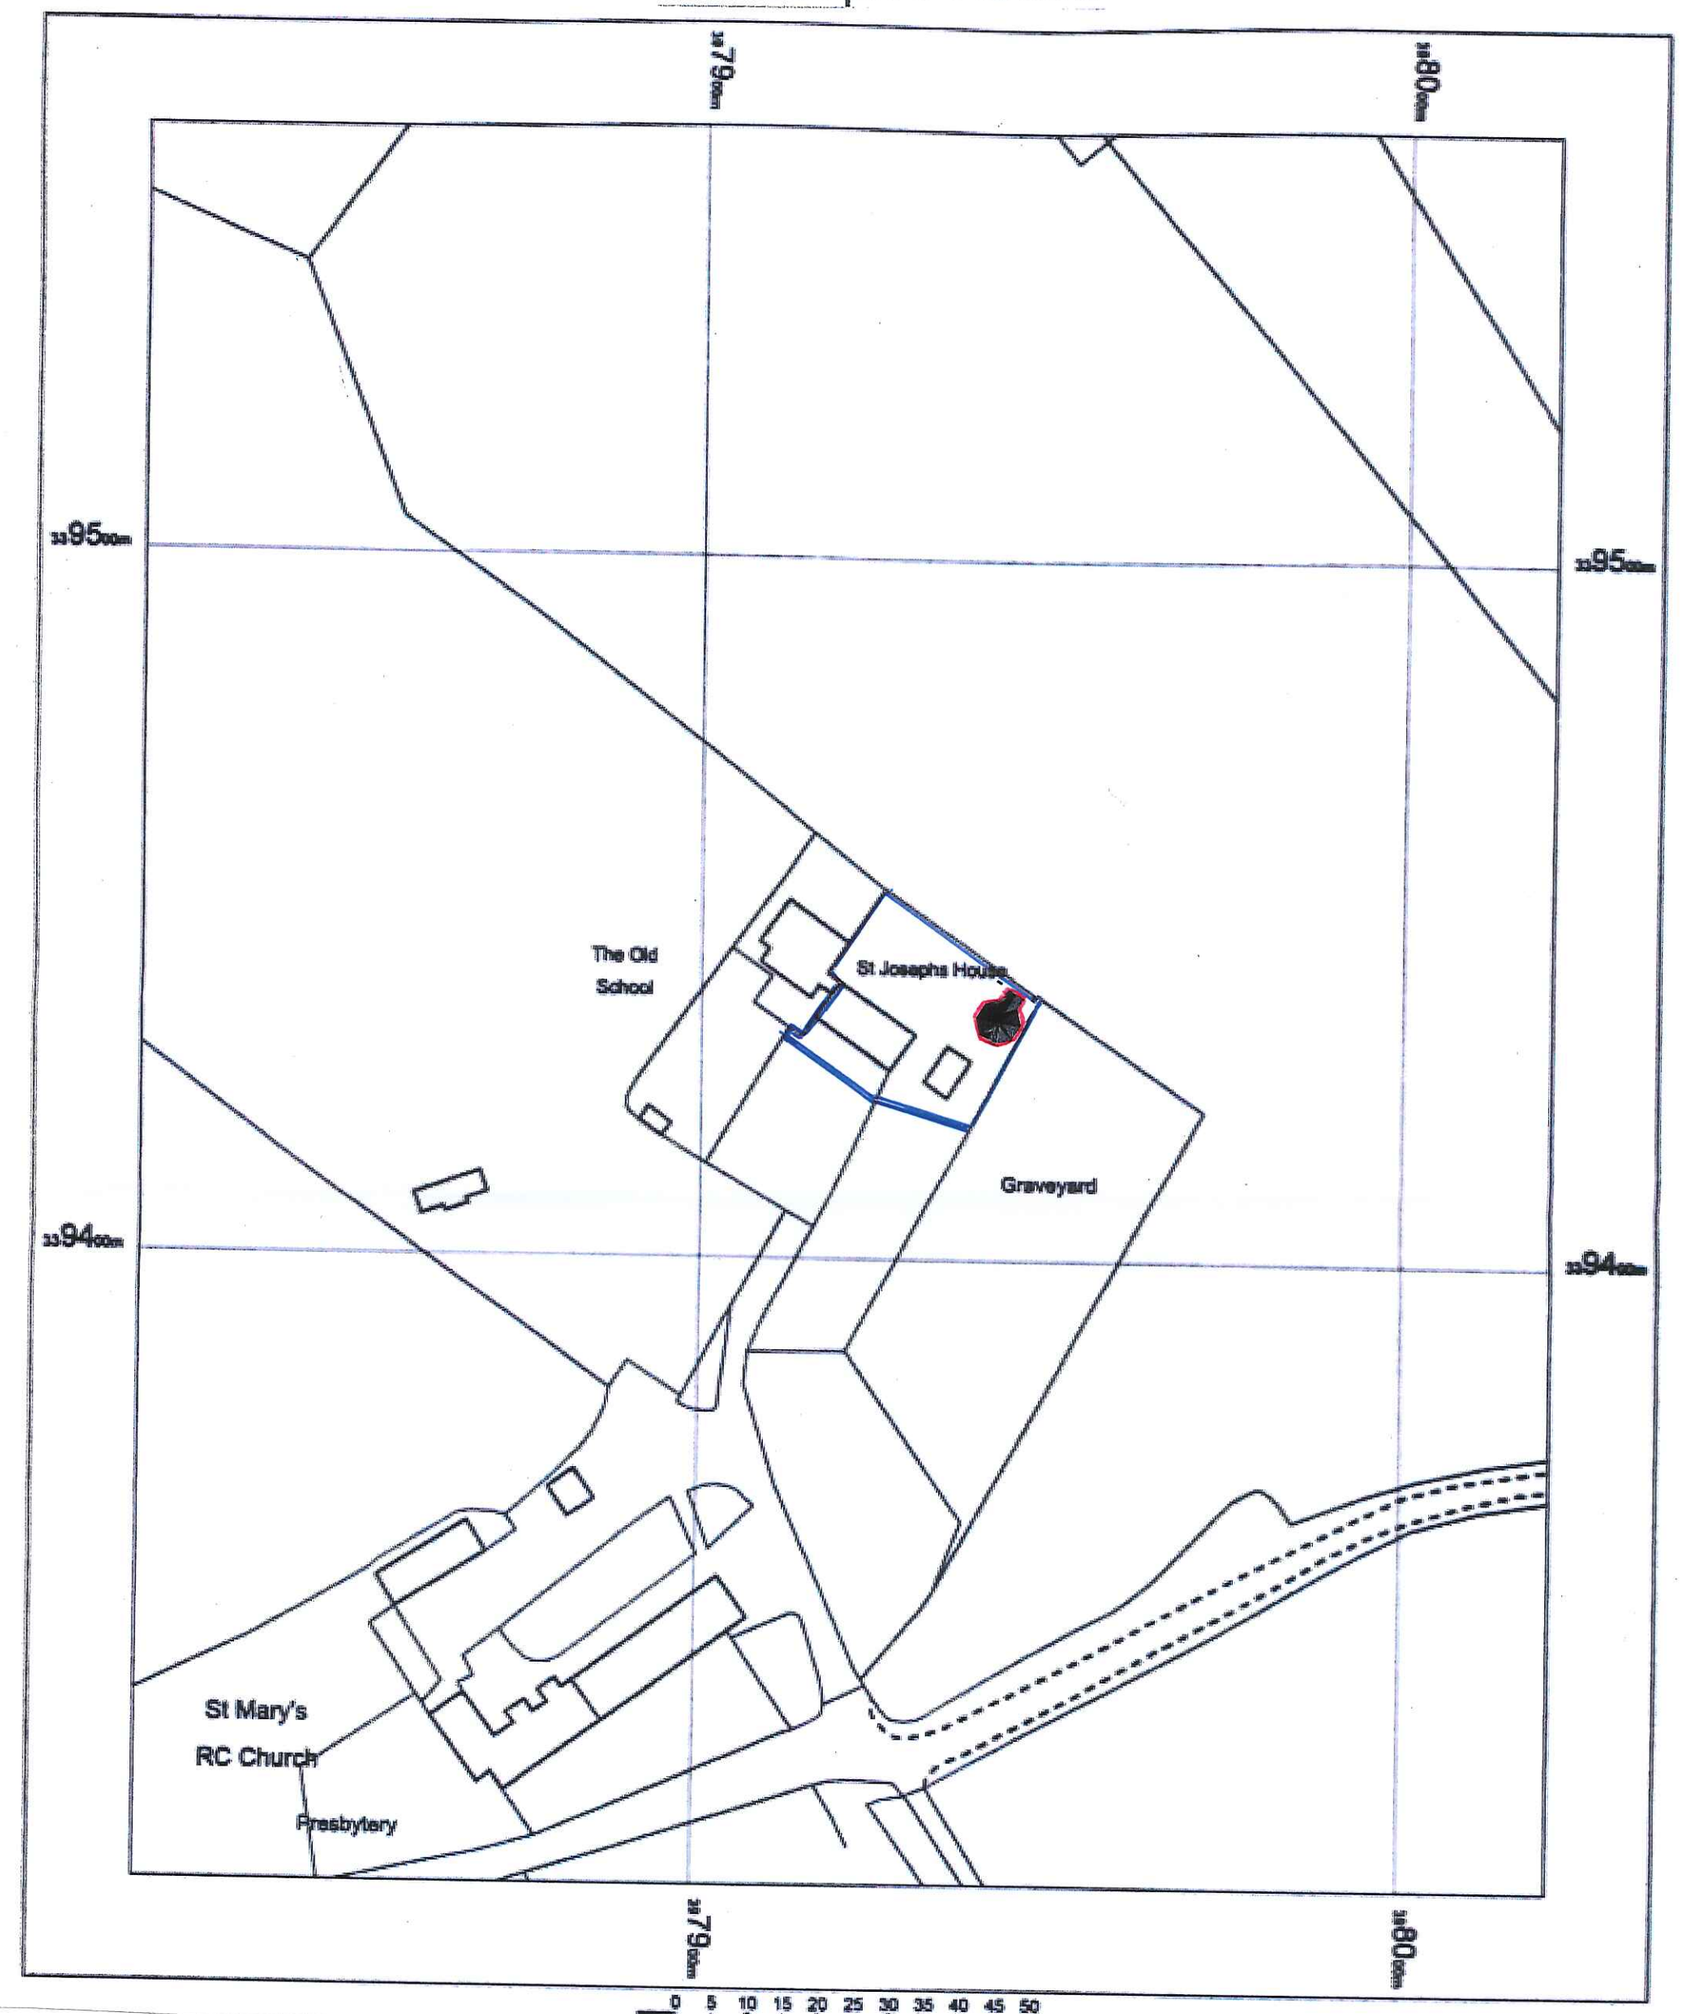

OS MasterMap 1250/2500/10000 scale
05 June 2017, ID: BLJT-00629008
www.planningapplicationmaps.co.uk

1:1250 scale print at A4, Centre: 397921 E, 339436 N

©Crown Copyright and database rights. OS 100019980

N

OS Data

bluejet mapping