

Existing North Facing Elevation. Scale 1:100



Existing East Facing Elevation. Scale 1:100

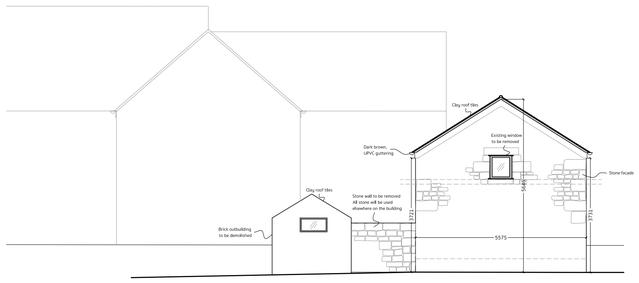

Existing South Facing Elevation. Scale 1:100

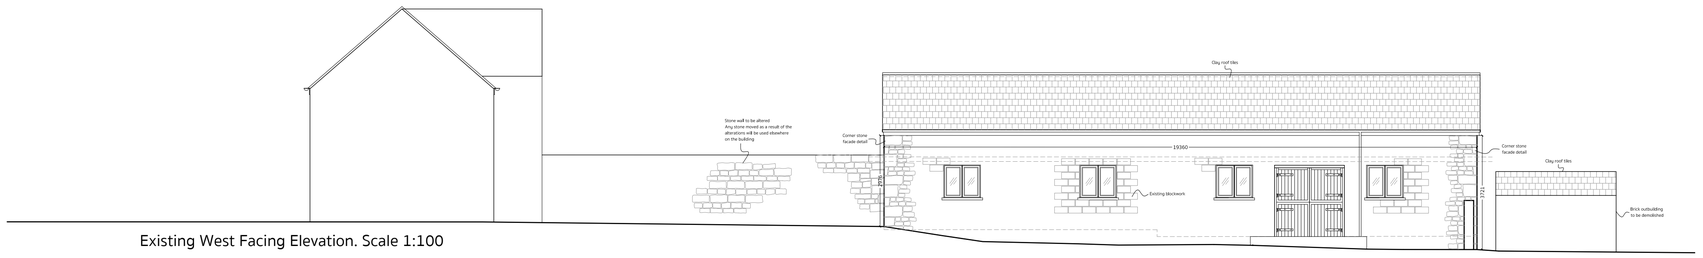

Existing West Facing Elevation. Scale 1:100

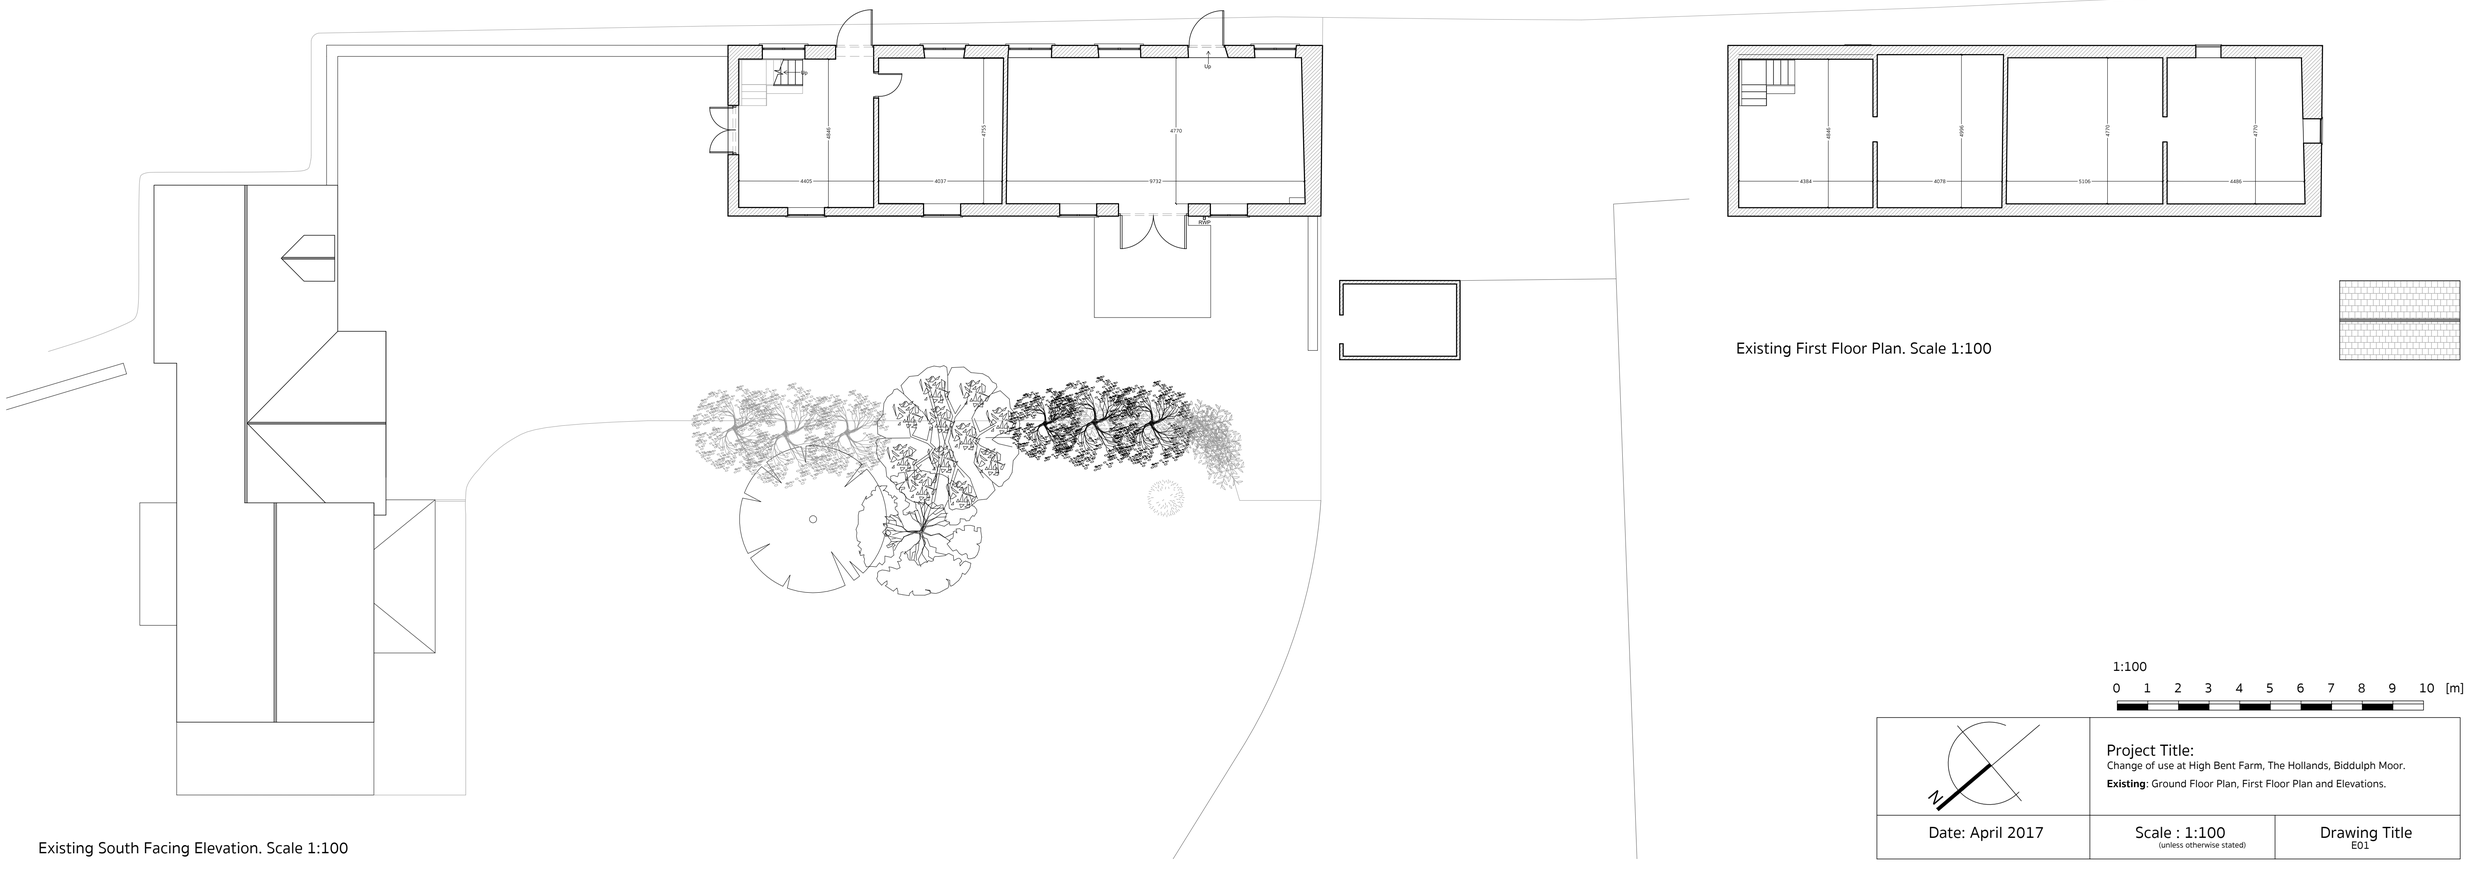

Existing South Facing Elevation. Scale 1:100

Existing First Floor Plan. Scale 1:100

1:100

0 1 2 3 4 5 6 7 8 9 10 [m]

	Project Title: Change of use at High Bent Farm, The Hollands, Biddulph Moor. **Existing**: Ground Floor Plan, First Floor Plan and Elevations.	
Date: April 2017	Scale : 1:100 (unless otherwise stated)	Drawing Title E01