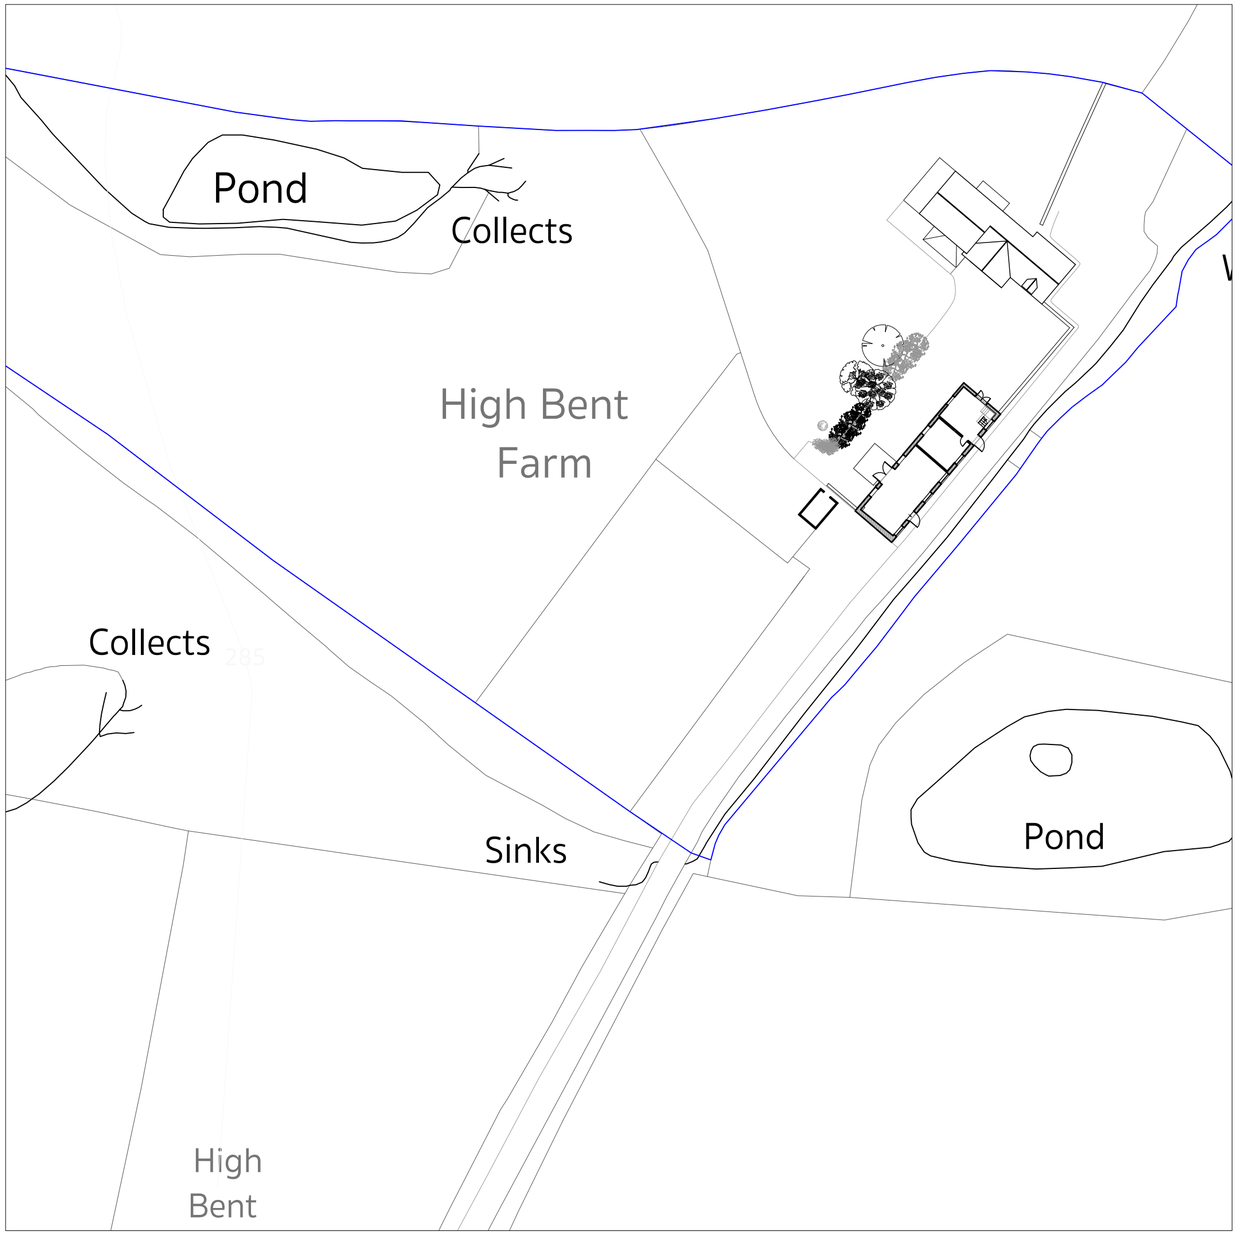

Existing Site Location Plan. Scale 1:500

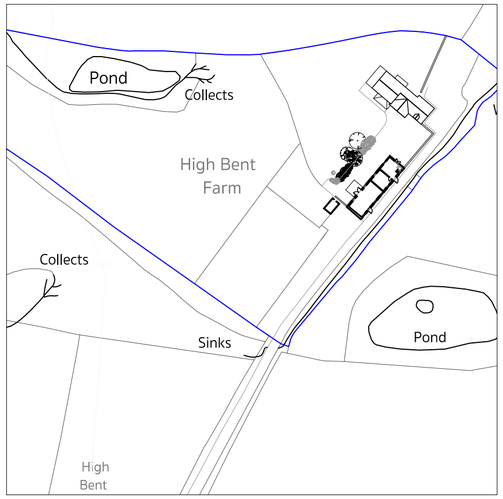

Existing Site Location Plan. Scale 1:1250

1:100

0 1 2 3 4 5 6 7 8 9 10 [m]

N

Project Title:
Change of use at High Bent Farm, The Hollands, Biddulph Moor.

Existing: Site Layout Map.

Date: April 2017

Scale : 1:500 & 1:1250
(unless otherwise stated)

Drawing Title
E02