

Proposed North Facing Elevation. Scale 1:100

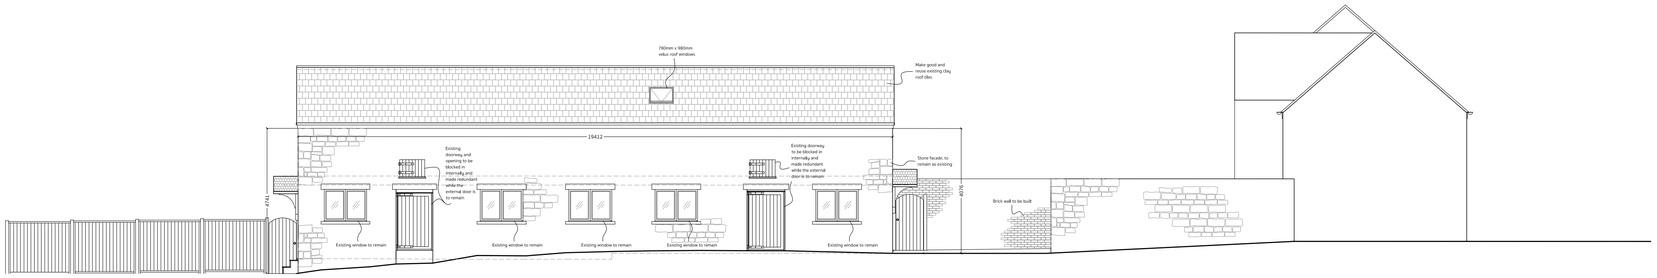

Proposed East Facing Elevation. Scale 1:100

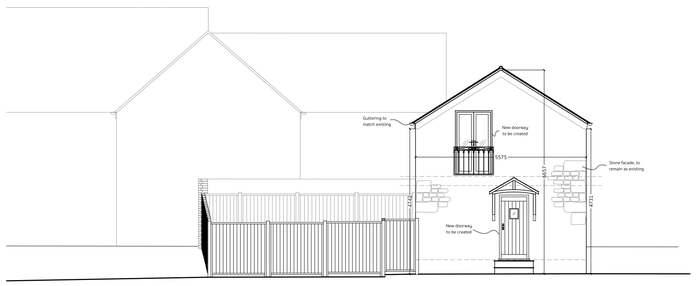

Proposed South Facing Elevation. Scale 1:100

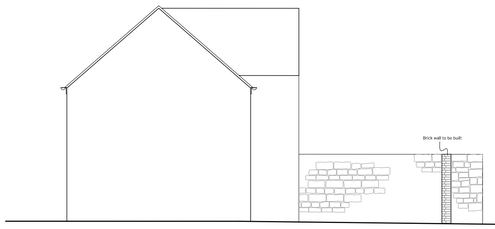



Proposed West Facing Elevation. Scale 1:100

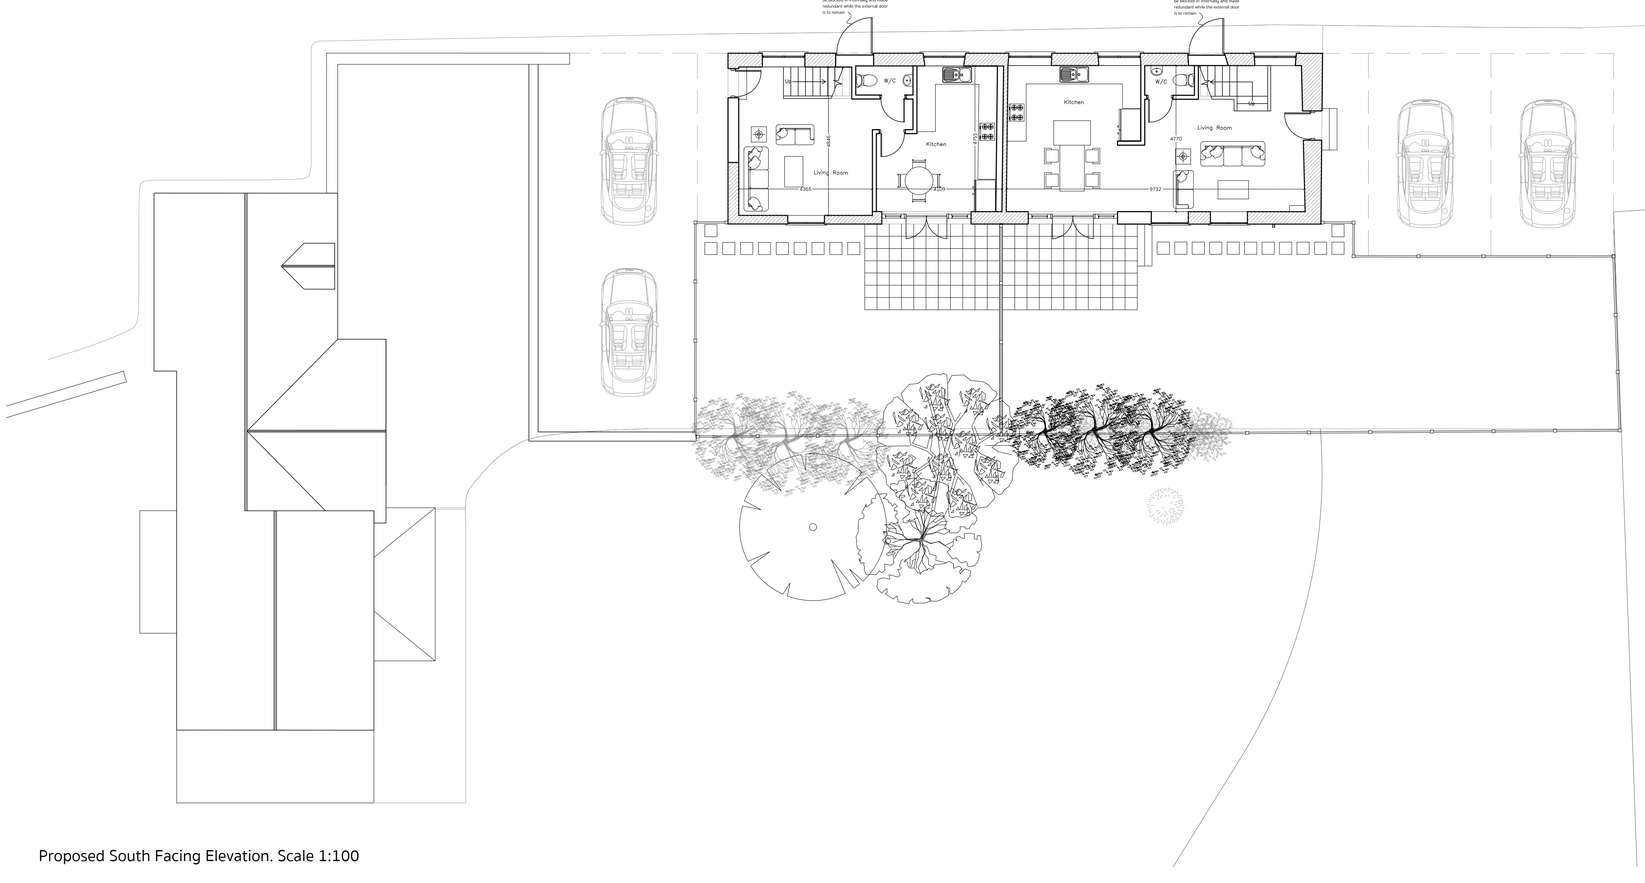
Existing doorway and opening to be blocked in internally and made redundant while the external door is to remain
Existing doorway and opening to be blocked in internally and made redundant while the external door is to remain
Up
W/C
Kitchen
Living Room
4846
2365
1250
2100
Kitchen
Living Room
4770
9732
Up
W/C
Up
Up
Up