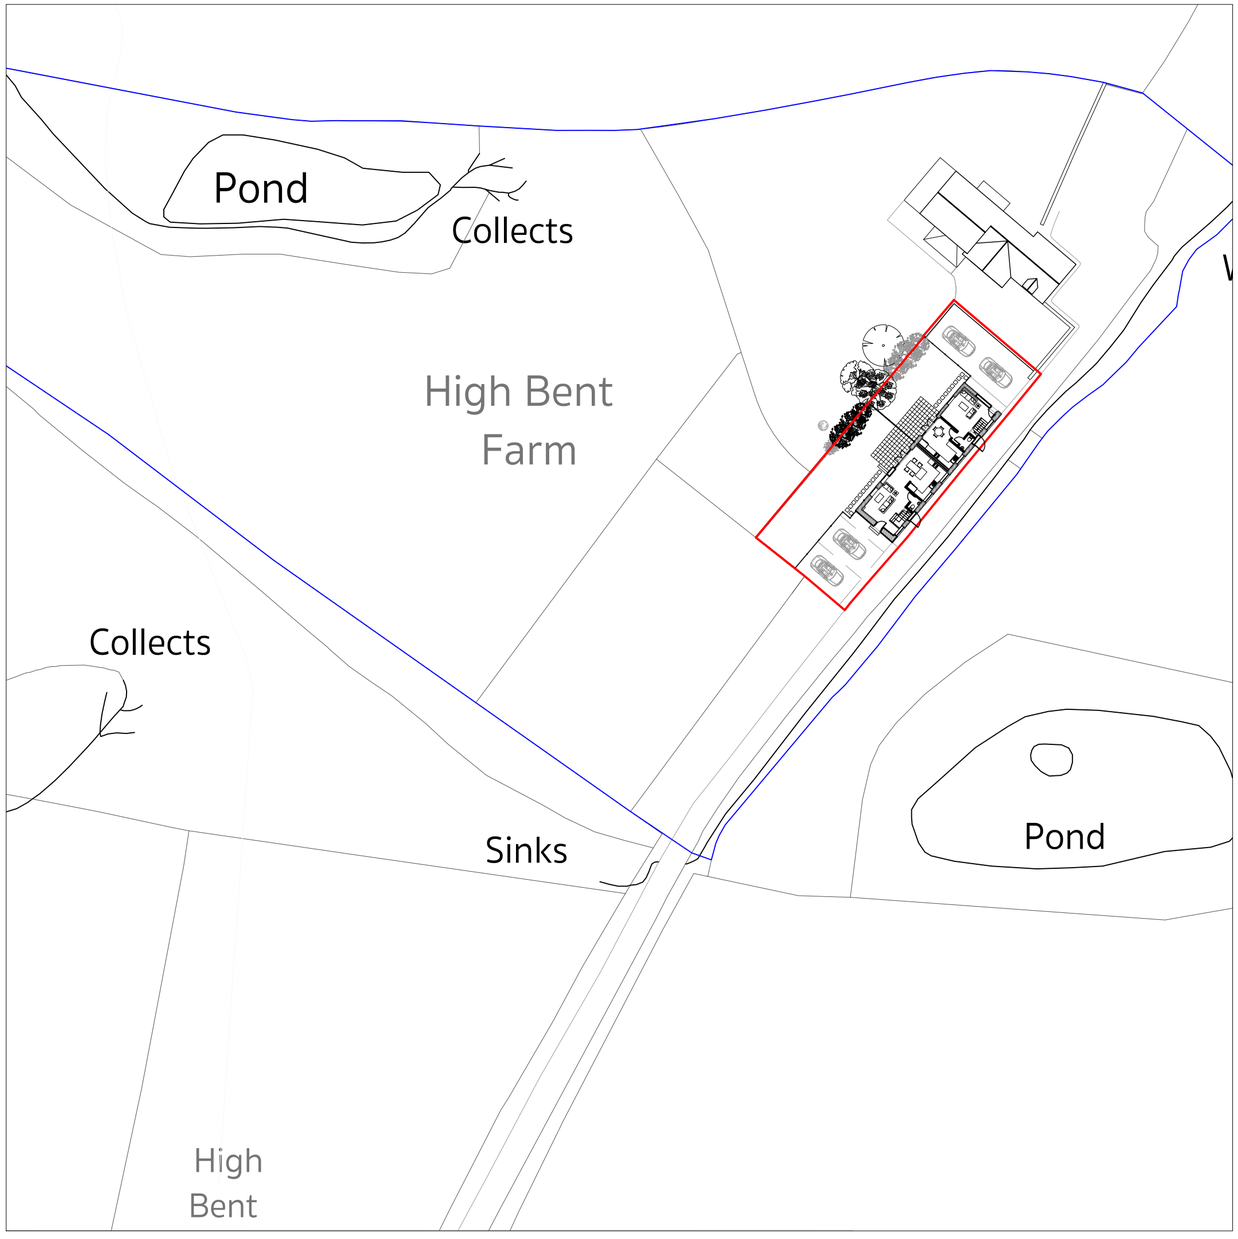

Proposed Site Location Plan. Scale 1:500

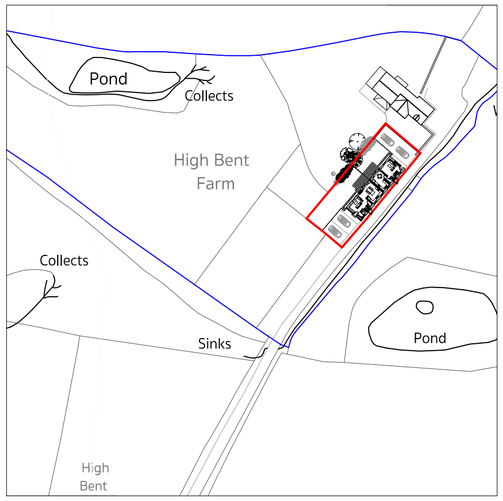

Proposed Site Location Plan. Scale 1:1250

1:100

0 1 2 3 4 5 6 7 8 9 10 [m]

N

Project Title:
Change of use at High Bent Farm, The Hollands, Biddulph Moor.

Proposed: Site Layout Map.

Date: April 2017	Scale : 1:500 & 1:1250 (unless otherwise stated)	Drawing Title P02