

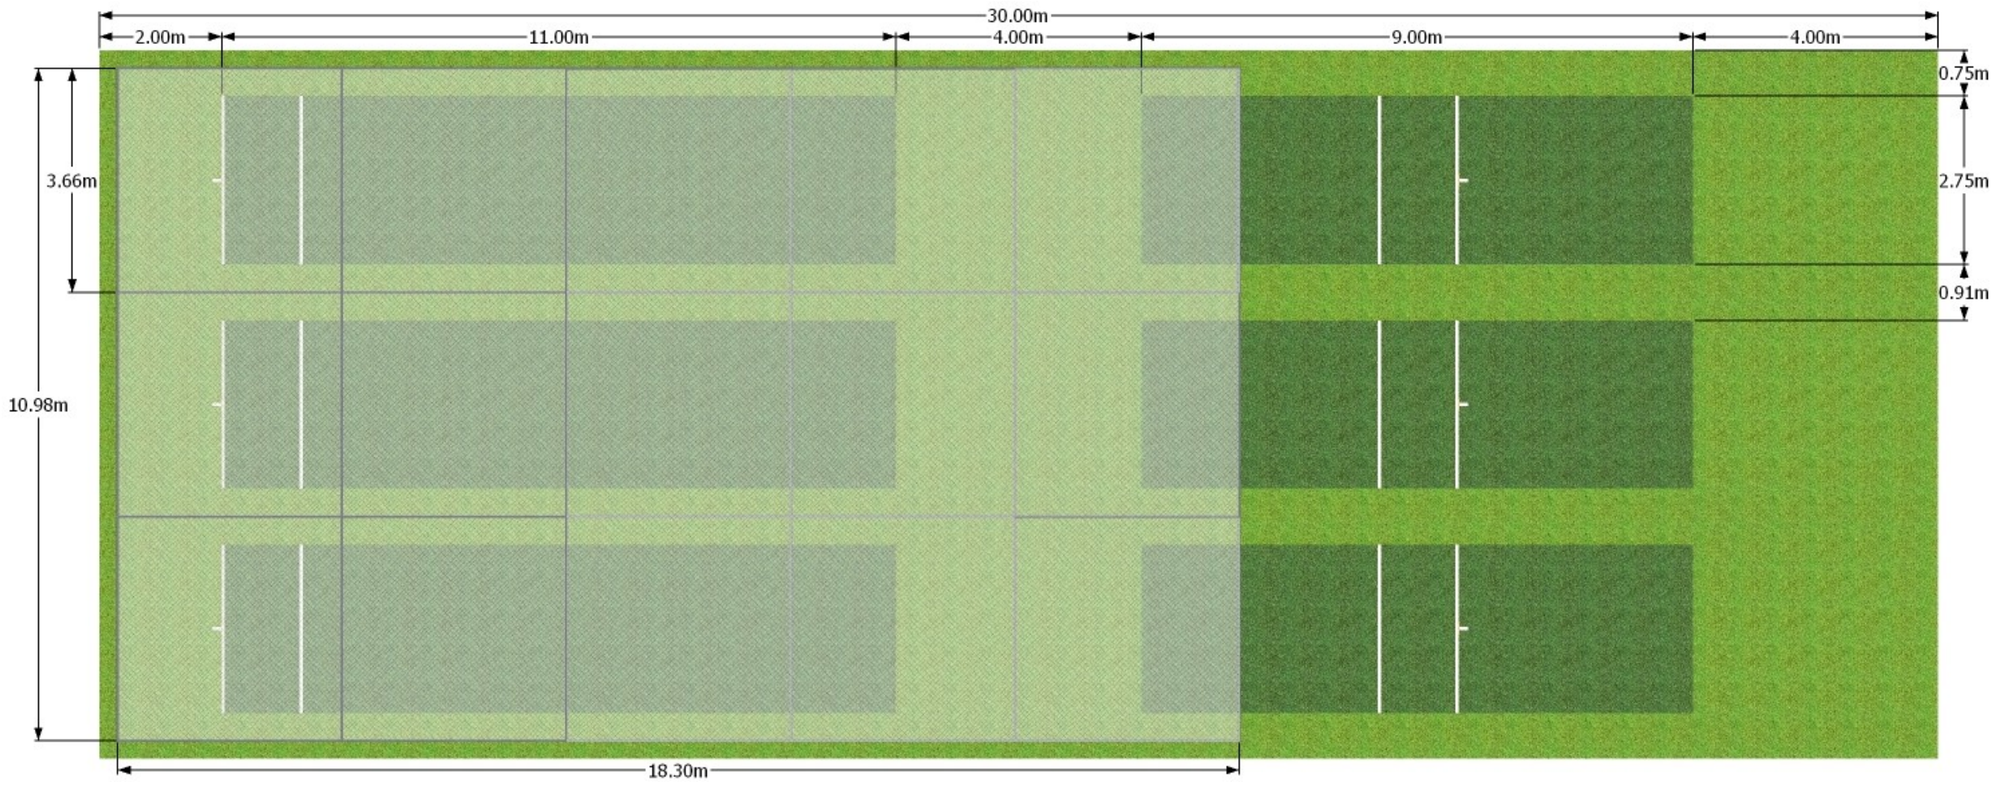


Plan & Side Elevation (A3)
Scale 1cm - 100cm

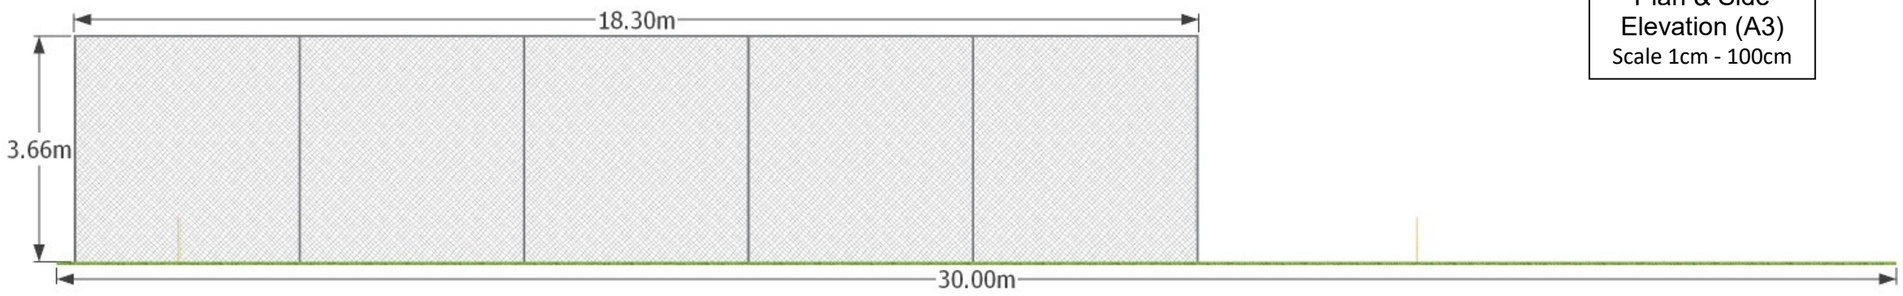

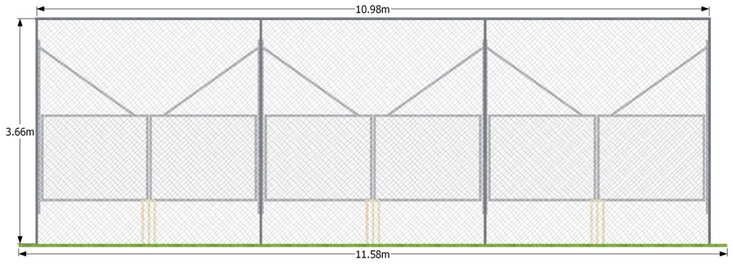

Back Elevation (A3)
Scale 1cm - 100cm

Notes:

3 bay practice area

11.00m batting ends and 9.00m bowling ends

Full Infill Surrounds with 4.00m extended run up

Netcage 18.30m by 10.98m by 3.66m. Fully Roofed with security gates on the bowling ends to control use.

To ensure scale print on A3 paper

ClubTurf
ClubTurf Cricket Limited
Lea House, 5 Middlewich Road
Sandbach, Cheshire, CW11 1XR

Project Title

Blythe CC

Three bay practice area

Drawing Number

CTBLY001 Elevations

Date	**16/05/2017**
Drawn by	**KLU**
Revision	
Scale	**As indicated**