


© Crown Copyright 2008. All rights reserved. Licence number 100020449

Location Plan
Scale 1:1250

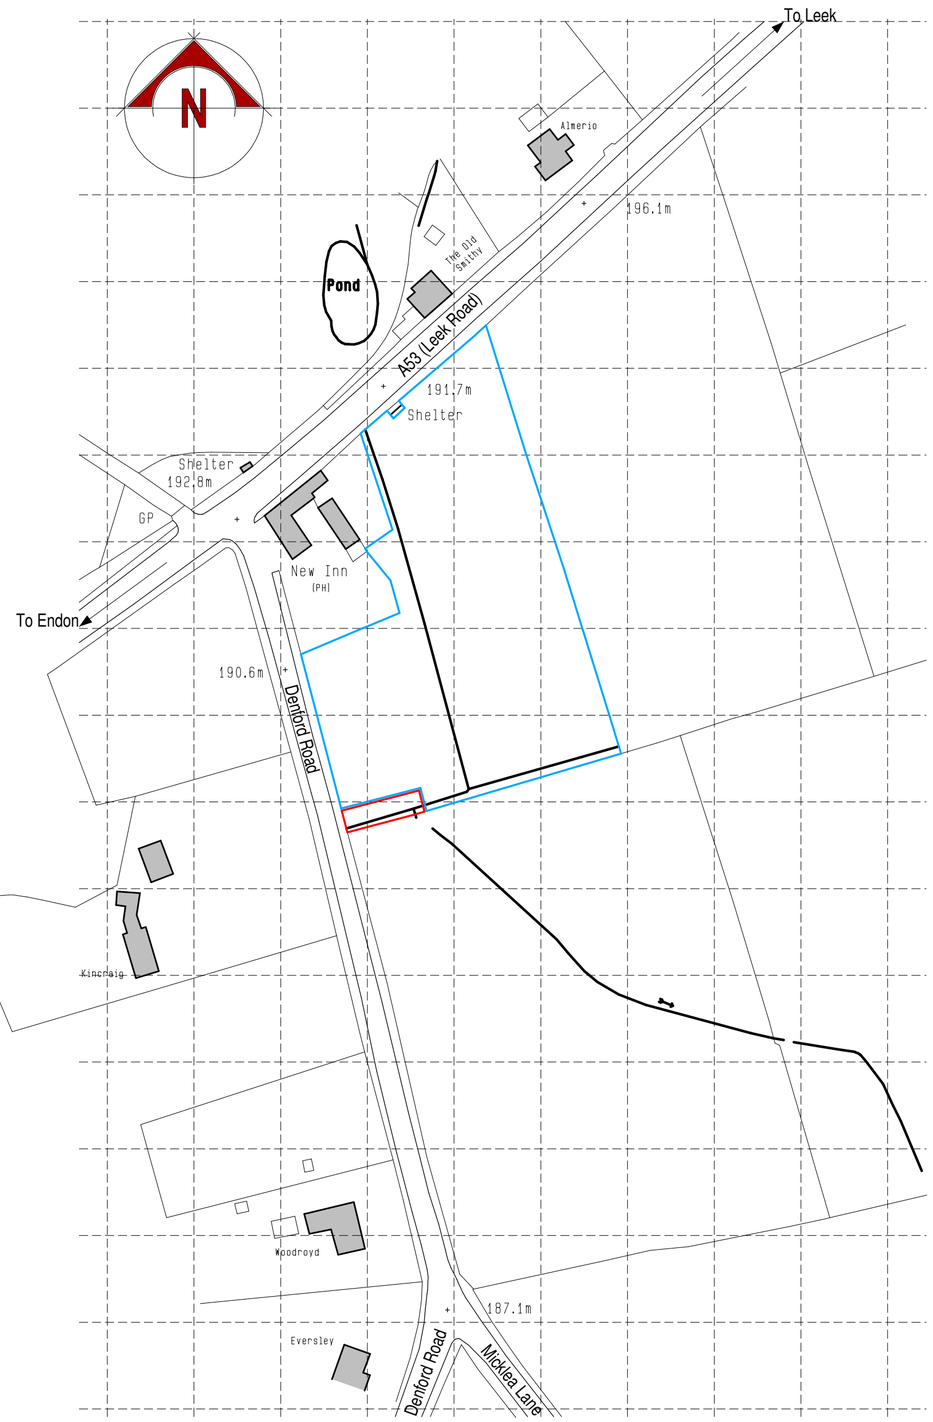

scale bar @ 1:1250

J. Pointon & Sons

PROPOSED FIELD ACCESSS AND HARDSTANDING ON LAND ADJACENT TO THE NEW INN, DENFORD ROAD, LONGSDON, STAFFORDSHIRE.

LOCATION PLAN

Date	Sheet	Scale
JULY 2009	A2	1:1250
Drg No.	Rev.	Drawn
2008-1608-02	A	AB

Rev. A - 07/08/2009 - SITE ADDRESS CHANGED FROM MICKLEA LANE TO DENFORD ROAD

SAMMONS Architectural LIMITED
Chartered Institute of Architectural Technologists

10 Cawdry Buildings, Fountain Street, Leek. ST13 6JP
Telephone + Fax 01538 386002
E-mail: info@sammonsltd.co.uk

This drawing is copyright. Do not scale.
All dimensions must be checked prior to commencement.