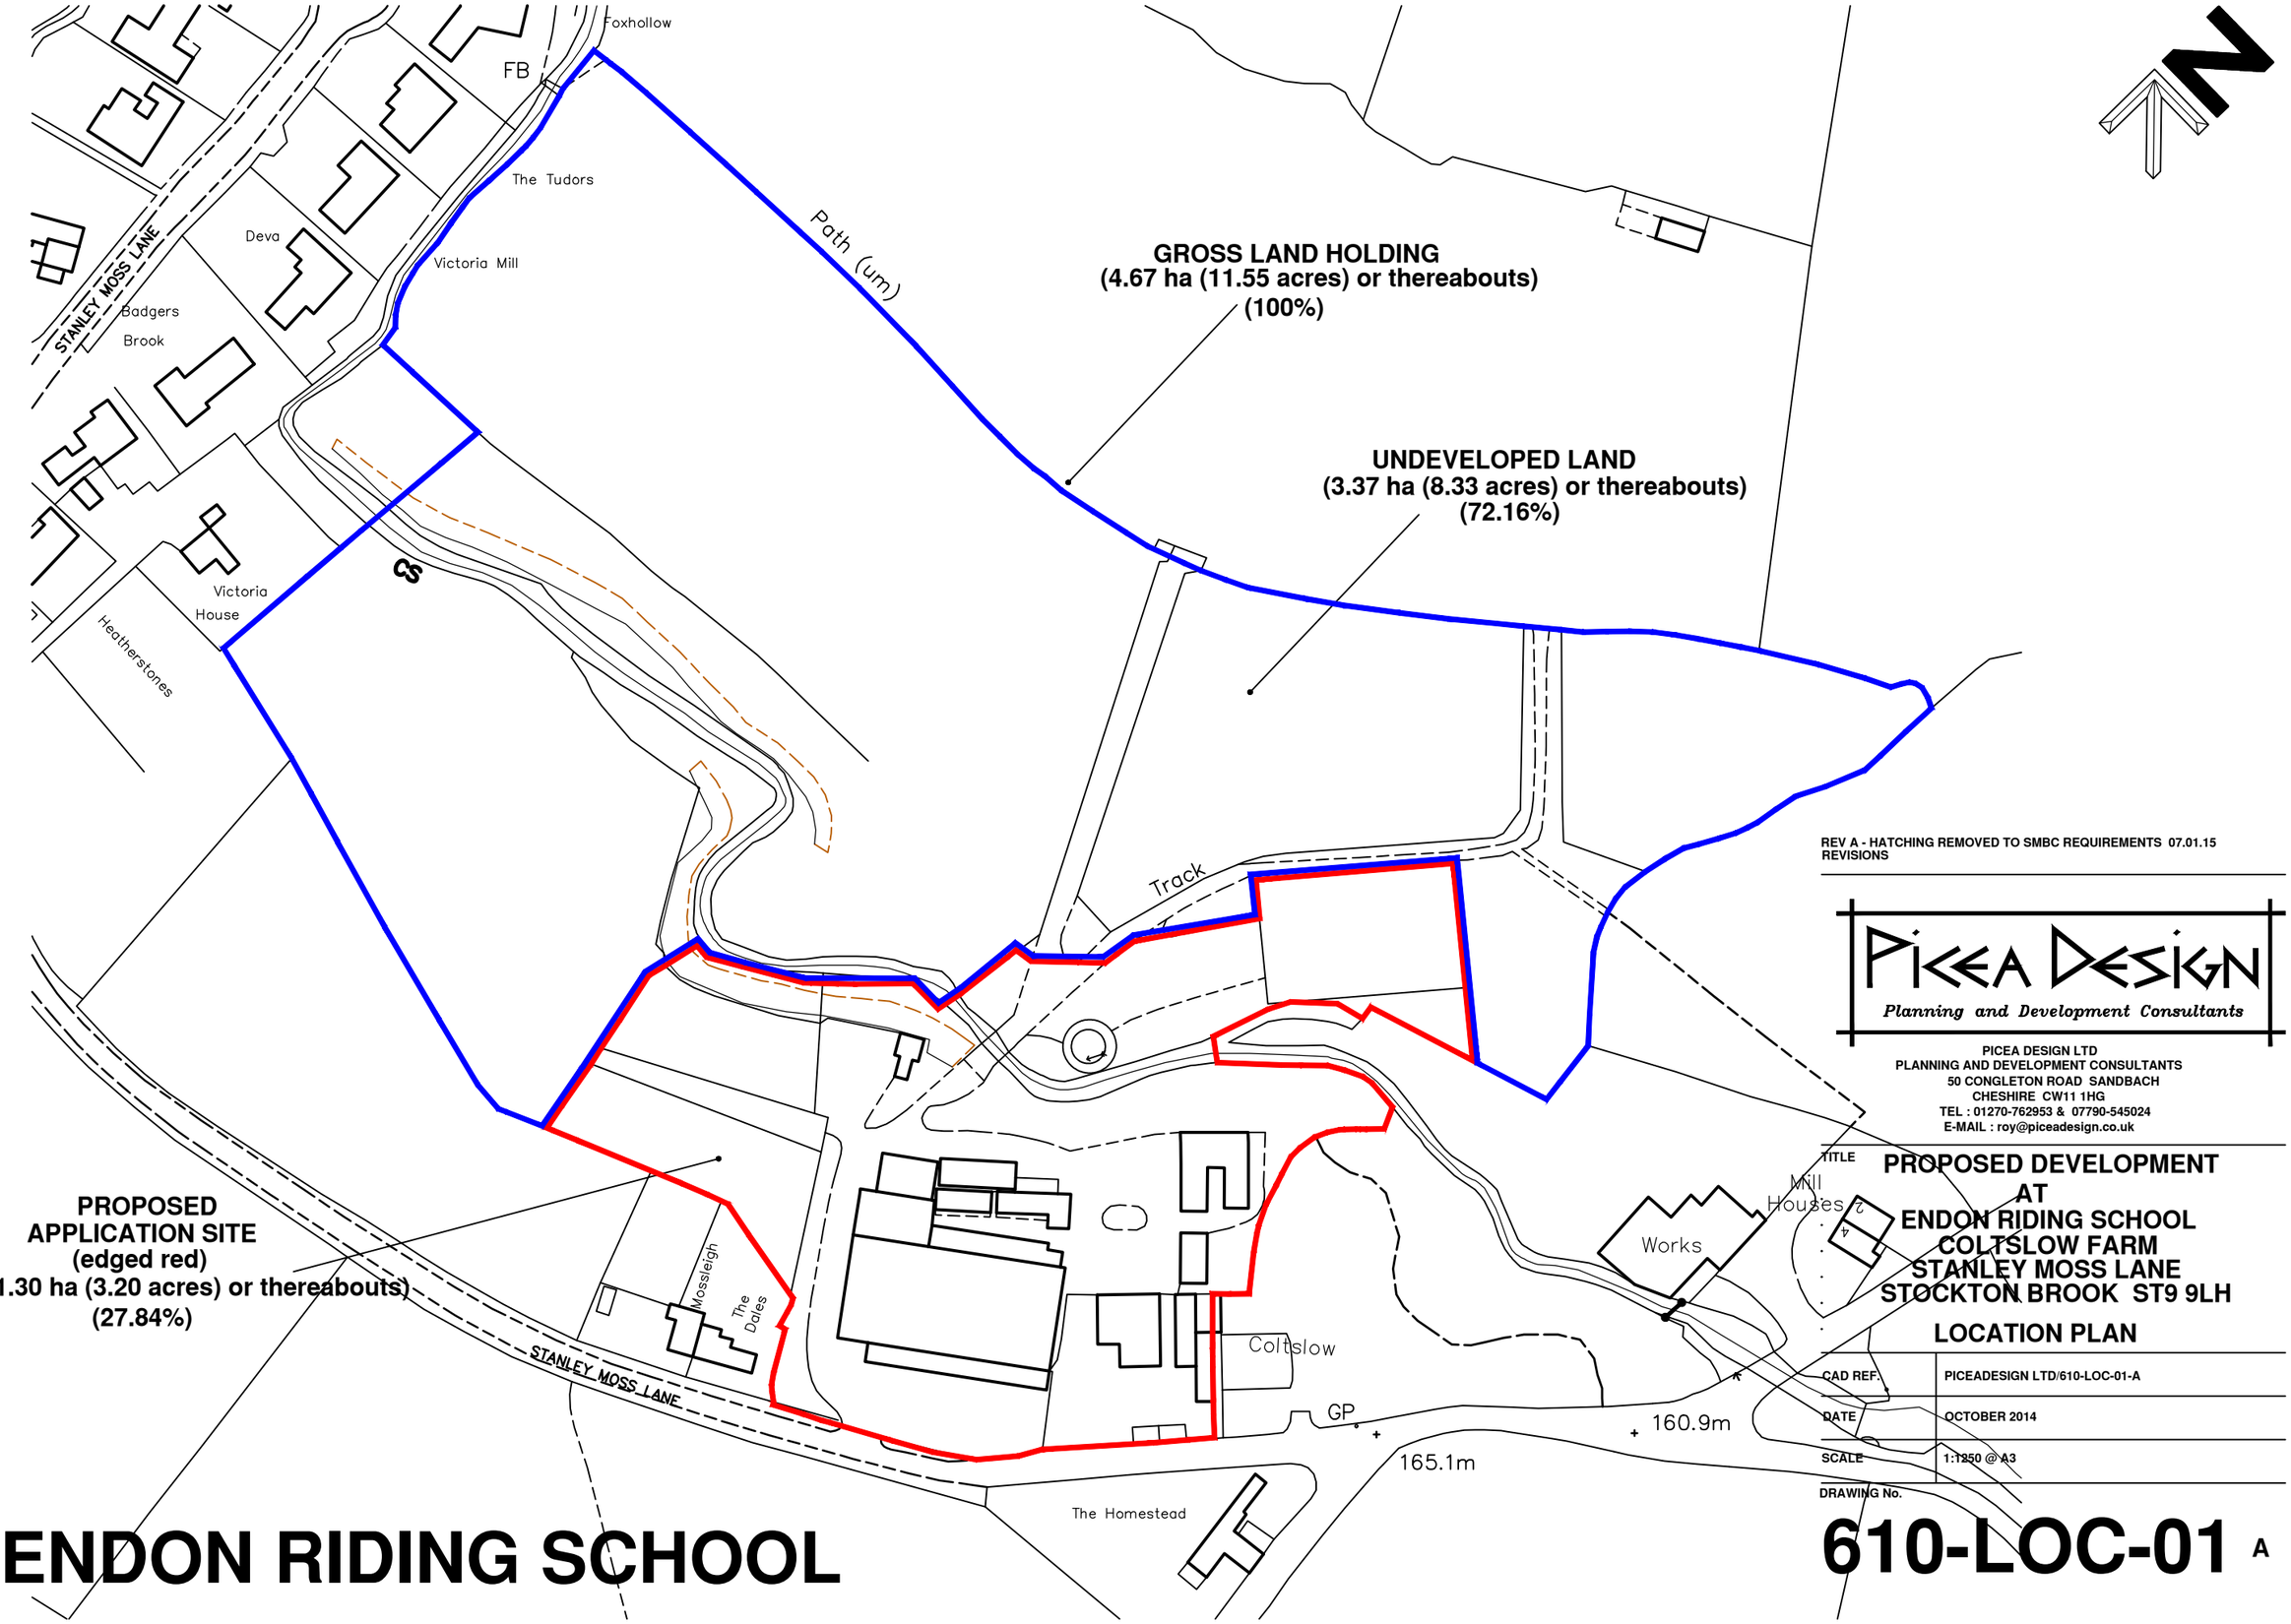

REV A - HATCHING REMOVED TO SMBC REQUIREMENTS 07.01.15
REVISIONS

PICEA DESIGN
Planning and Development Consultants

PICEA DESIGN LTD
PLANNING AND DEVELOPMENT CONSULTANTS
50 CONGLETON ROAD SANDBACH
CHESHIRE CW11 1HG
TEL : 01270-762953 & 07790-545024
E-MAIL : roy@piceadesign.co.uk

TITLE
PROPOSED DEVELOPMENT AT ENDON RIDING SCHOOL COLTSLOW FARM STANLEY MOSS LANE STOCKTON BROOK ST9 9LH

LOCATION PLAN

CAD REF.	PICEADESIGN LTD/610-LOC-01-A
DATE	OCTOBER 2014
SCALE	1:1250 @ A3

DRAWING No.
610-LOC-01 A

ENDON RIDING SCHOOL