

NORTH EAST ELEVATION TO CAR PARK

NORTH WEST ELEVATION

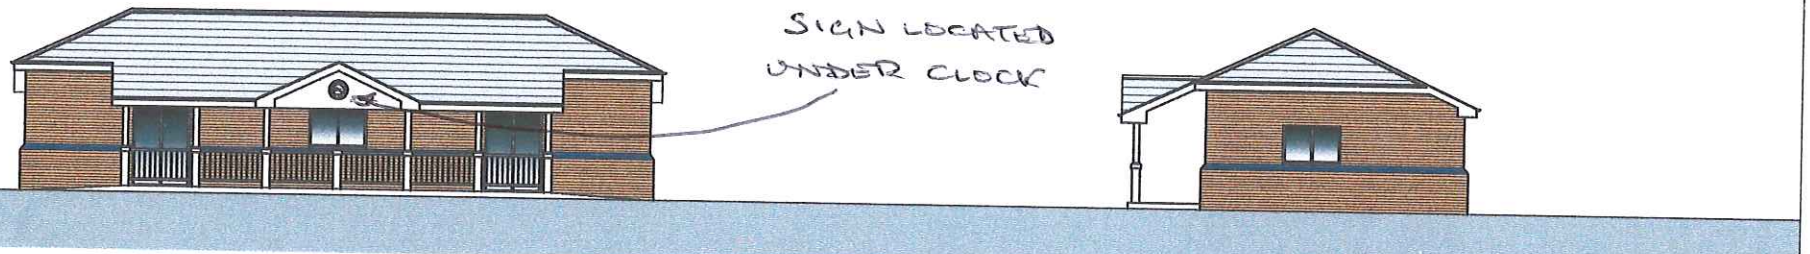

SOUTH WEST ELEVATION TO BOWLING GREEN

SOUTH EAST ELEVATION

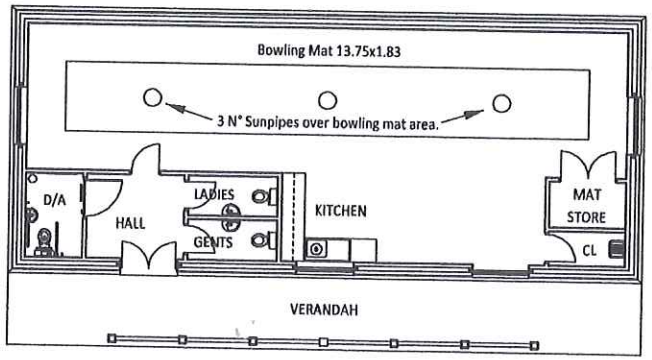

FLOOR PLAN (Building area 96.5m²)

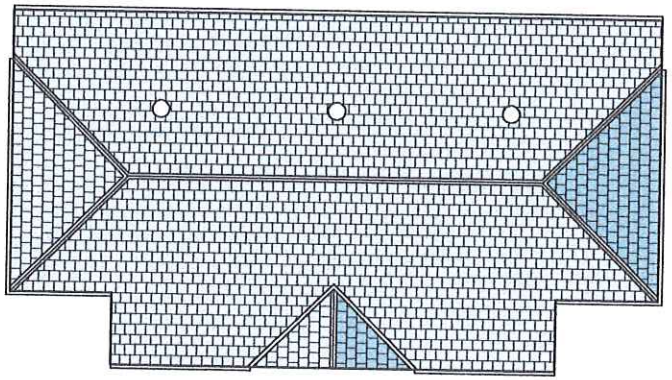

ROOF PLAN

REV	DATE
A Internal plan flipped	5-12-13
B Rear window removed	19-02-14

CLUB DESIGN LTD

CLIENT
STAFFORDSHIRE MOORLANDS DISTRICT COUNCIL AND HIGH PEAK BOROUGH COUNCIL

PROJECT
ST LAWRENCE RECREATION GROUND CONGLETON ROAD, BIDDULPH

DRAWING
PROPOSED NEW PAVILION PLANS & ELEVATIONS ALTERNATIVE TWO

DRAWING NUMBER	REV
1090-007	B
SCALE(S)	DATE
1:100	NOV 2013
AUTHOR	STATUS
R.B.	INFORMATION

SPORTS FACILITIES DESIGNERS
CHARTERED ARCHITECTS
PROJECT MANAGERS

CLUB DESIGN LTD

1A Shawclough Road, Rochdale, OL12 6LG
Tel: 01706 652600 Fax: 01706 648561
E-mail: name@clubdesign.net
Web: www.clubdesign.net