Plan of Biddulph Bowling and Recreational Club

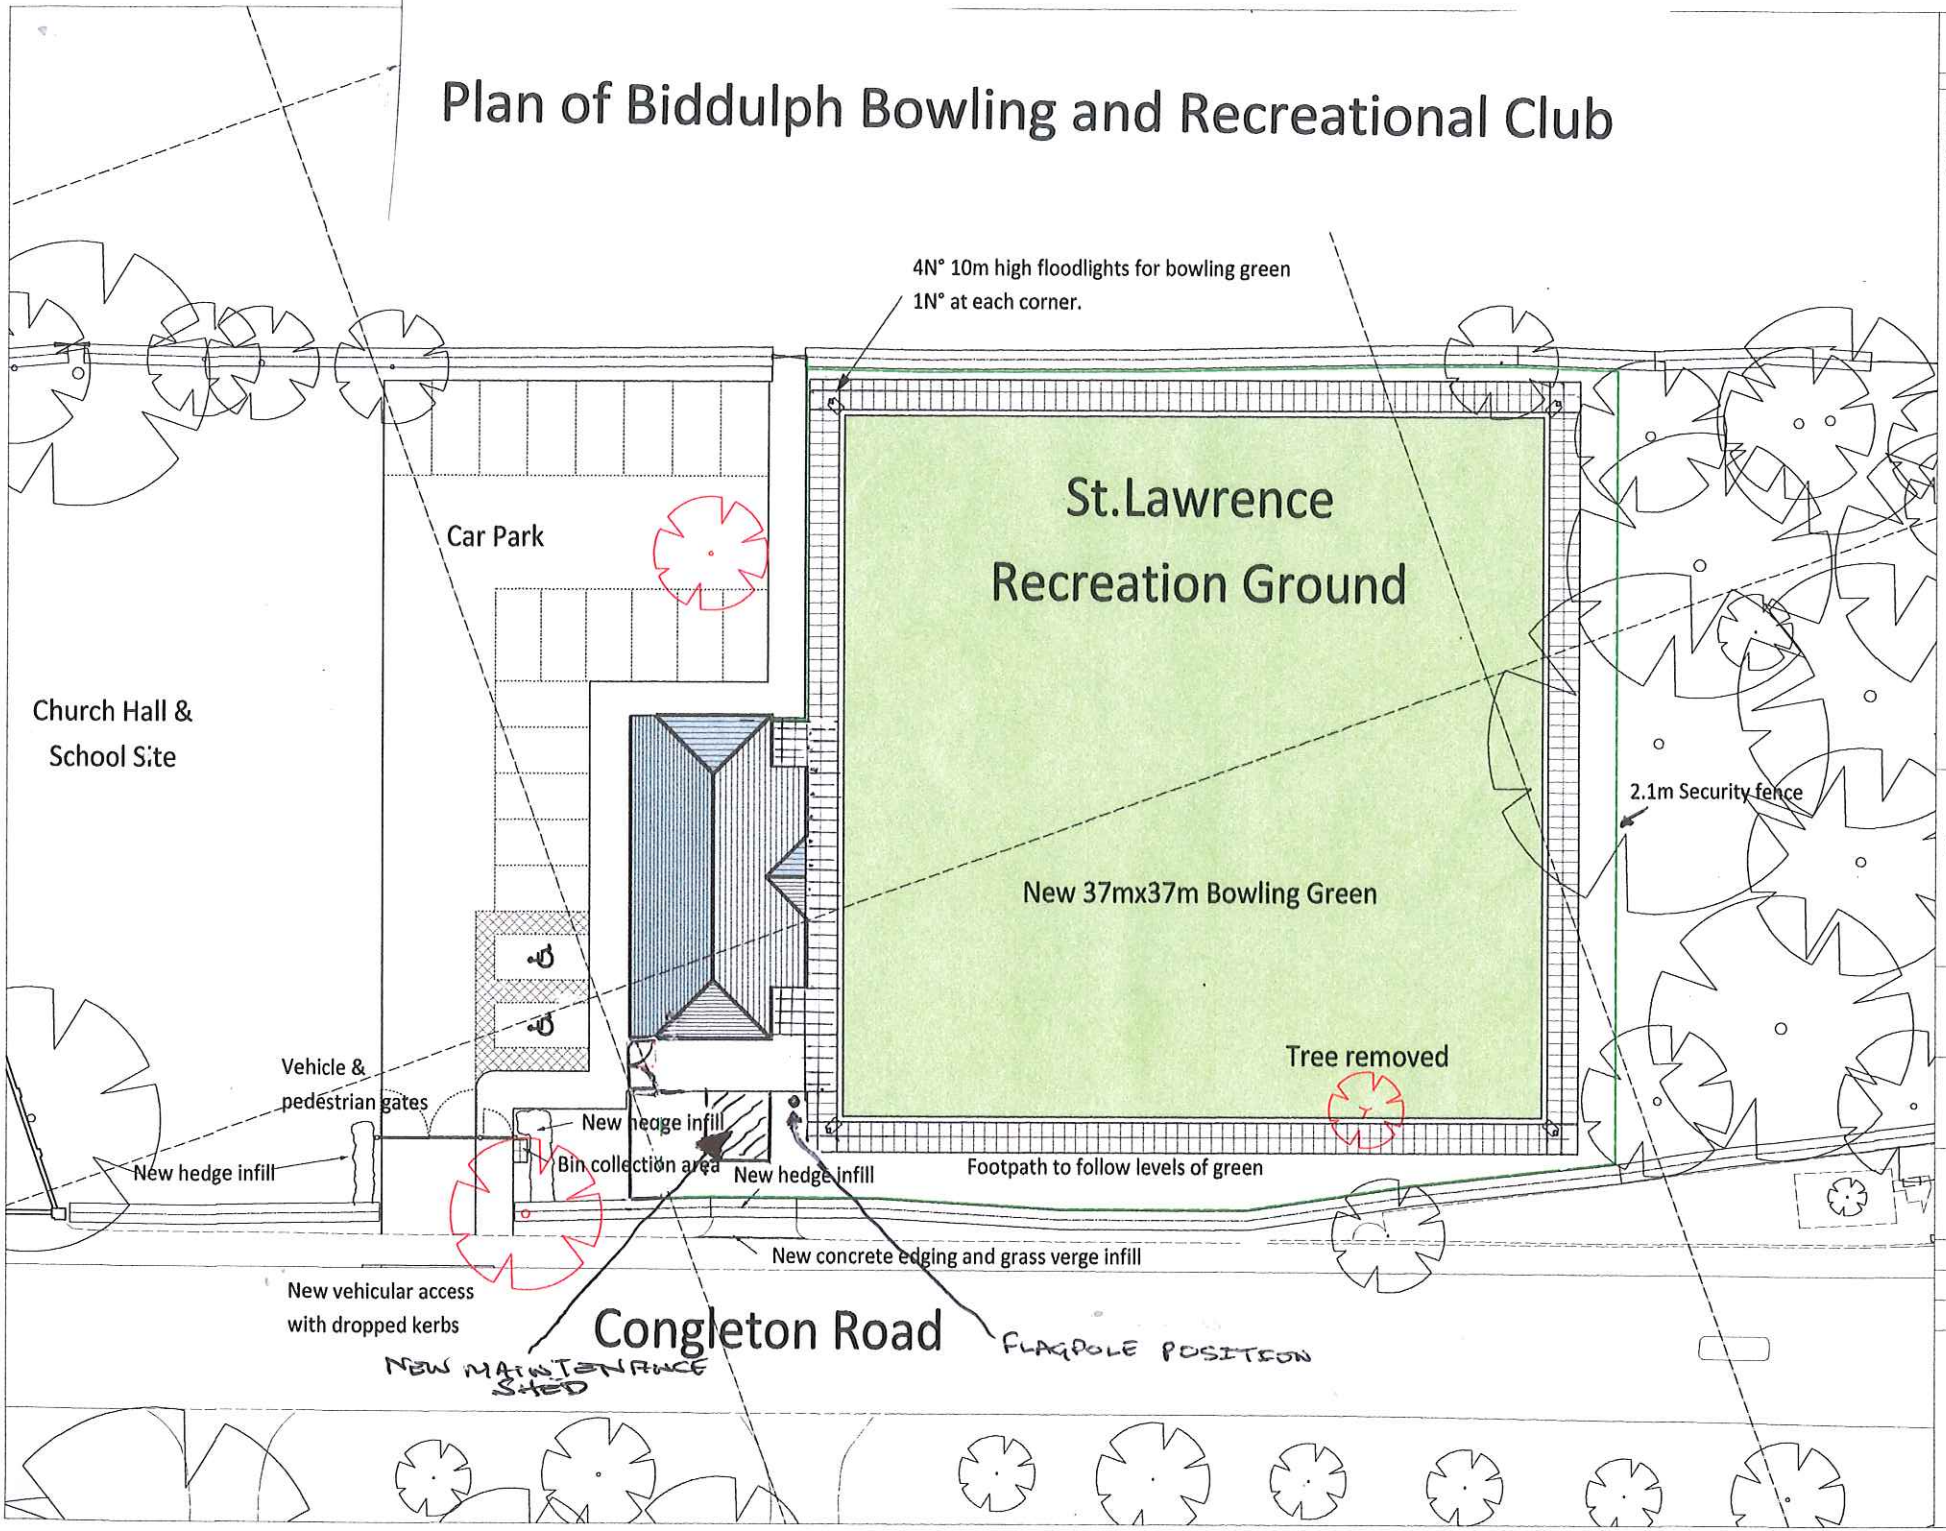

A	Parking reduced	26-11-13
B	Entrance position altered	3-12-13
C	Perimeter path 1.6m & bin storage	19-12-13
D	Floodlights shown	20-12-13
E	Scale changed to 1:200	20-01-14
F	Overflow parking added	11-02-14
G	Tarmac access route indicated	12-03-14
H	Dropped kerb access shown	14-05-14
J	Site layout changed for Planning	23-06-14

CLUB DESIGN LTD

STAFFORDSHIRE MOORLANDS DISTRICT COUNCIL AND HIGH PEAK BOROUGH COUNCIL

ST LAWRENCE RECREATION GROUND CONGLETON ROAD, BIDDULPH

SITE PLAN AS PROPOSED

1090-008 J

1:200 NOV 2013

R.B. INFORMATION

SPORTS FACILITIES DESIGNERS
CHARTERED ARCHITECTS
PROJECT MANAGERS

CLUB DESIGN LTD

1A Shawclough Road, Rochdale, OL12 6LG
Tel: 01706 632600 Fax: 01706 648361
E-mail: name@clubdesign.net
Web: www.clubdesign.net