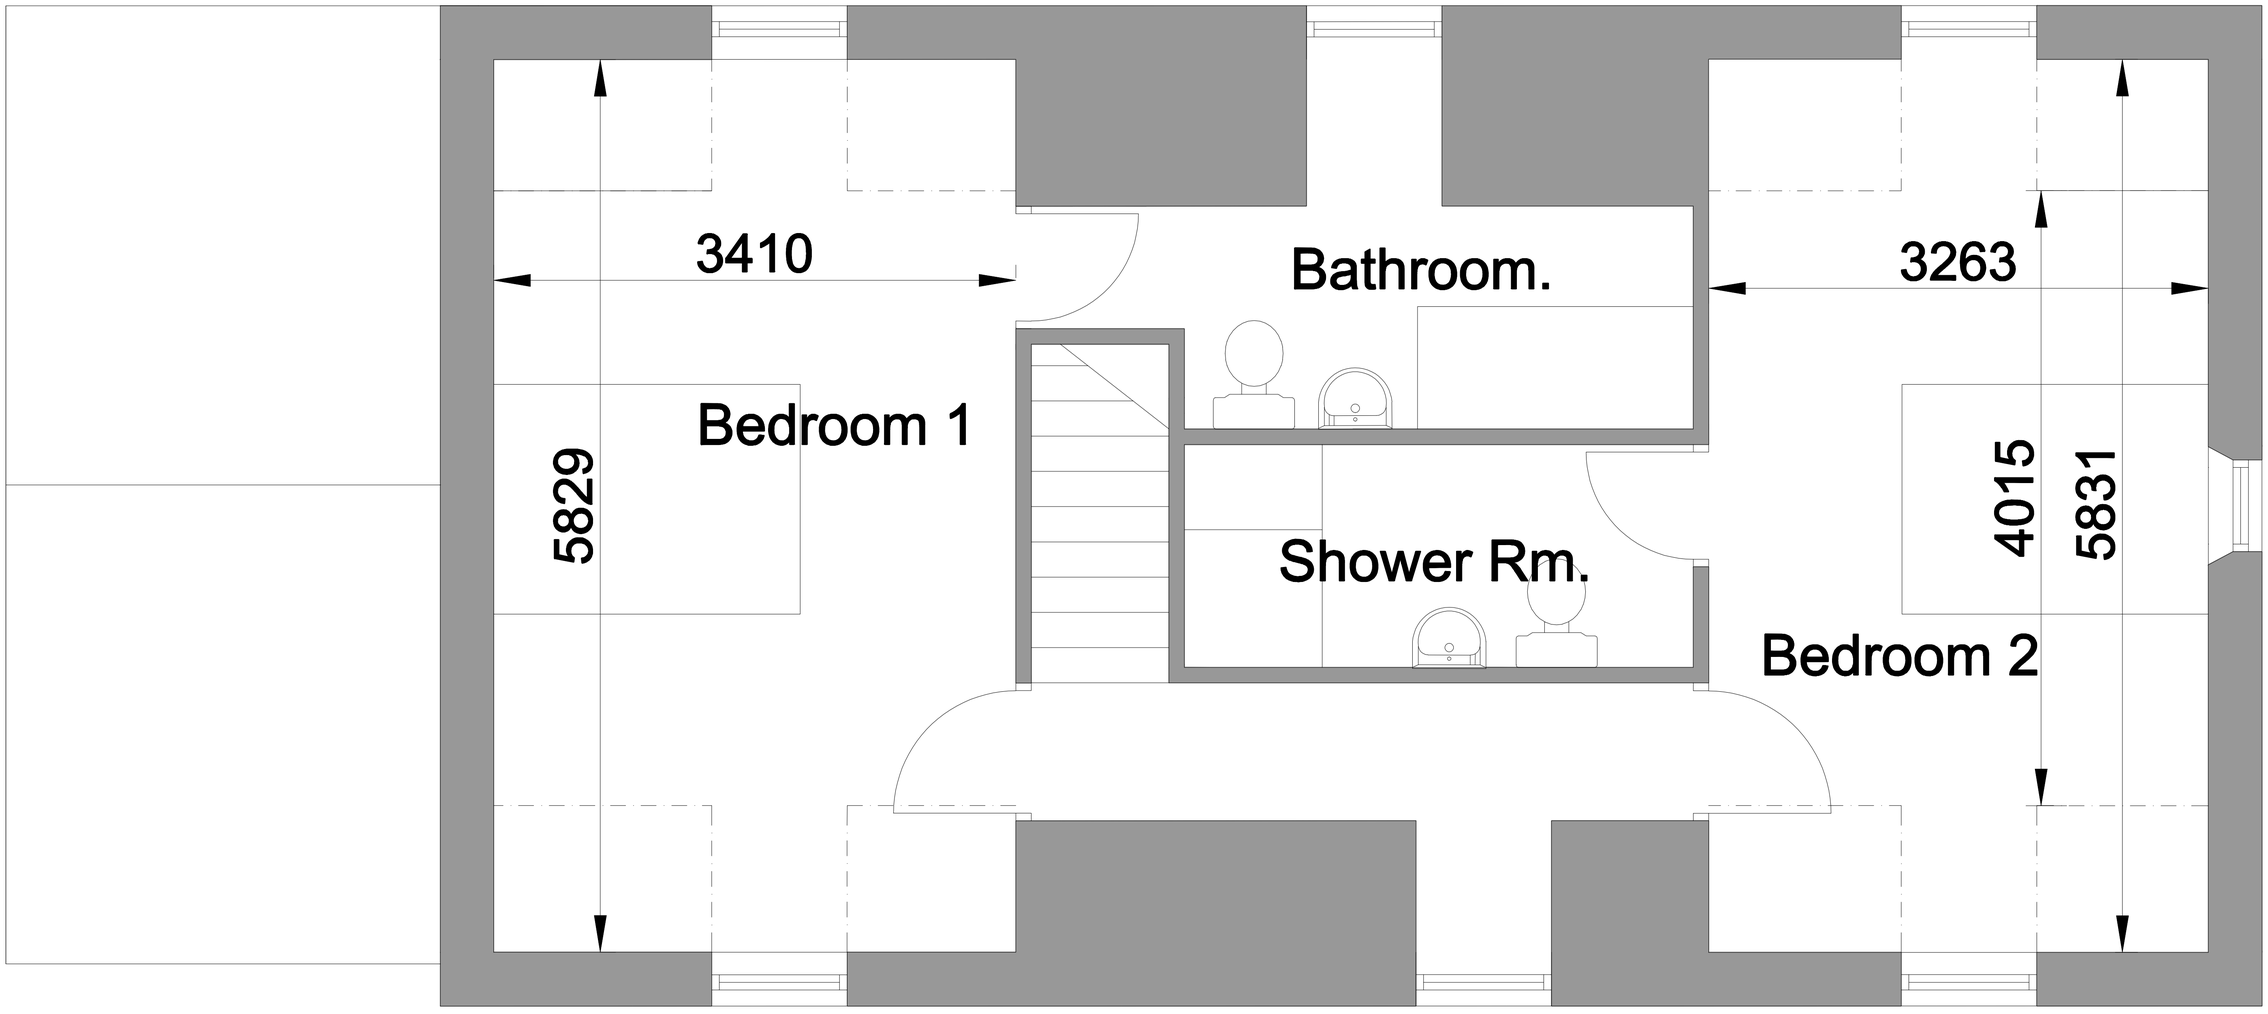


DAVID LEWIS ASSOCIATES
www.architects.ac

Chartered Architects • Interior Designers
Conservation and Historic Buildings Specialists

55, Hamilton Quay, Sovereign Harbour
Eastbourne East Sussex BN23 6PZ
Tel - 01323 471619
E- davidlewisarch@hotmail.com

54A, High Street
Chapmanslade, Wiltshire BA13 4AN
Tel - 01373 832040
E- davidgafney@hotmail.com

Title	Drawn David Gafney
Proposed alterations to Farley House. GARAGE FIRST FLOOR	Scale 1-20
	Date April 2017
	Drawing No 1960-D-07A