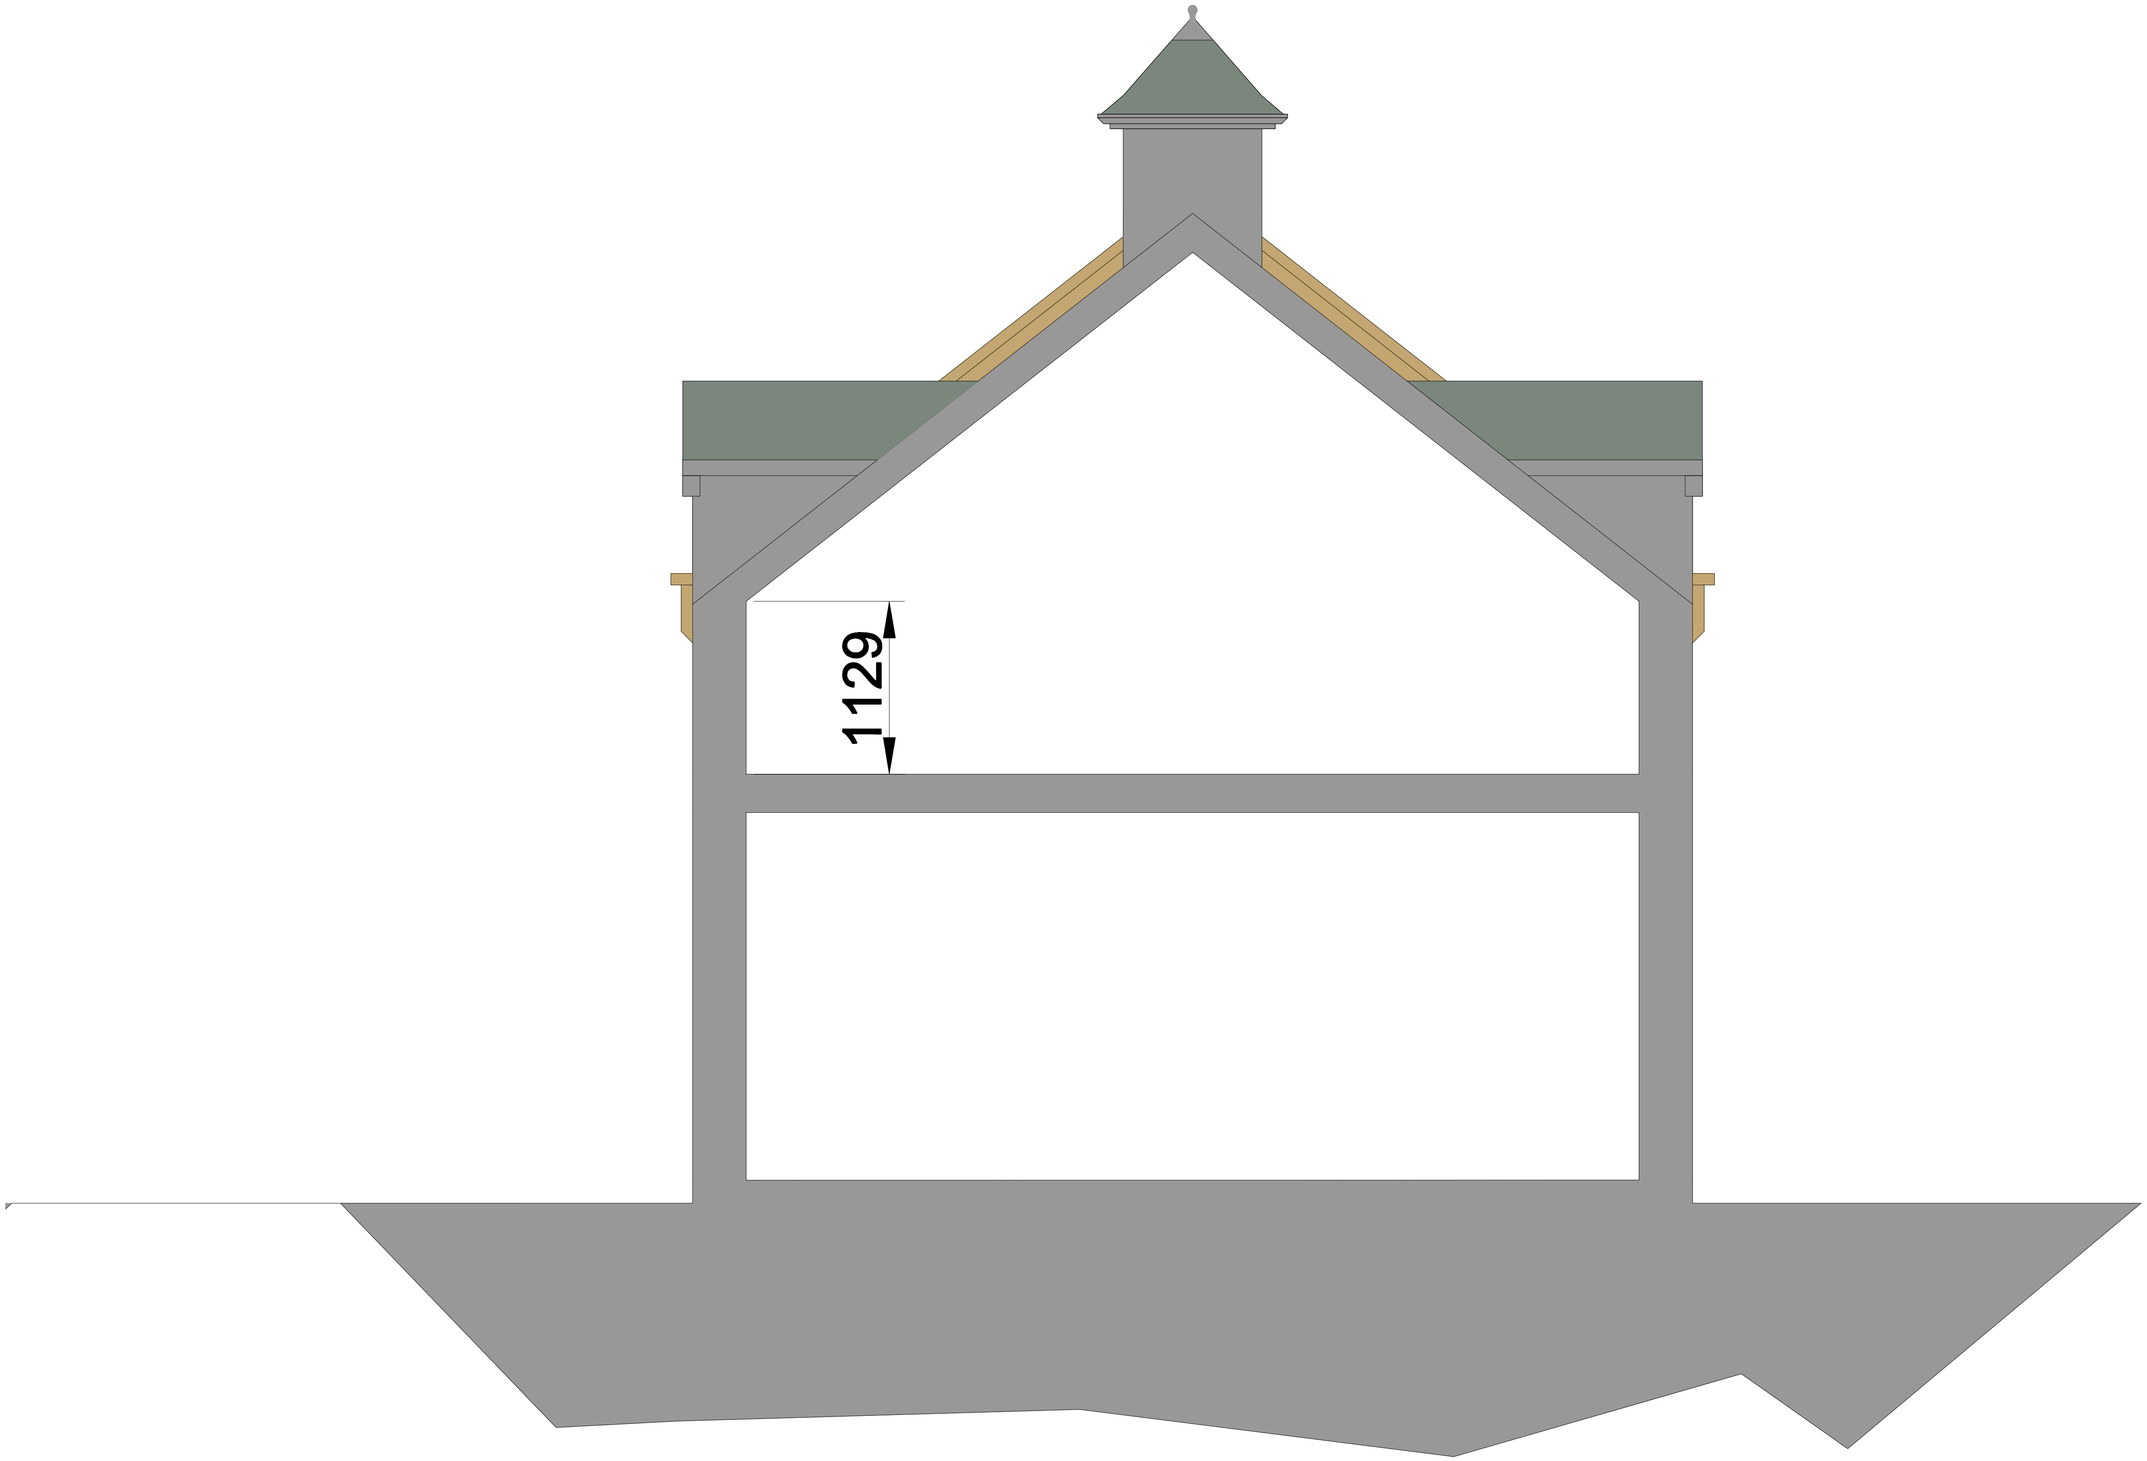


DAVID LEWIS ASSOCIATES
www.architects.ac

Chartered Architects • Interior Designers
Conservation and Historic Buildings Specialists

66, Hamilton Quay, Sovereign Harbour
Eastbourne East Sussex. BN23 5PZ
Tel - 01323 471819
E- davidlewisarch@hotmail.com

54A, High Street
Chippenham, Wiltshire SN13 4AN
Tel - 01373 832040
E- davidgafney@hotmail.com

Title **Proposed alterations to Farley House.** **GARAGE SECTION**	Drawn David Gafney
	Scale 1-20
	Date April 2017
	Drawing No 1960-D-11A