Copyright of this drawing is vested in the Architect and it must not be copied or reproduced without consent. Figured dimensions only are to be taken from this drawing. All contractors must visit the site and be responsible for taking and checking all dimensions relative to their work. Hewitt&Carr Architects Ltd are to be advised of any variation between drawings and site conditions.
CLIENTS ARE ADVISED TO CLARIFY DIMENSIONS WITH THE ARCHITECT PRIOR TO SETTING OUT AND NOT TO SCALE FROM THE DRAWING

Rev.	Drawn	Comments	Date
A	KEW	'Do Not Scale' Removed	13/07/17

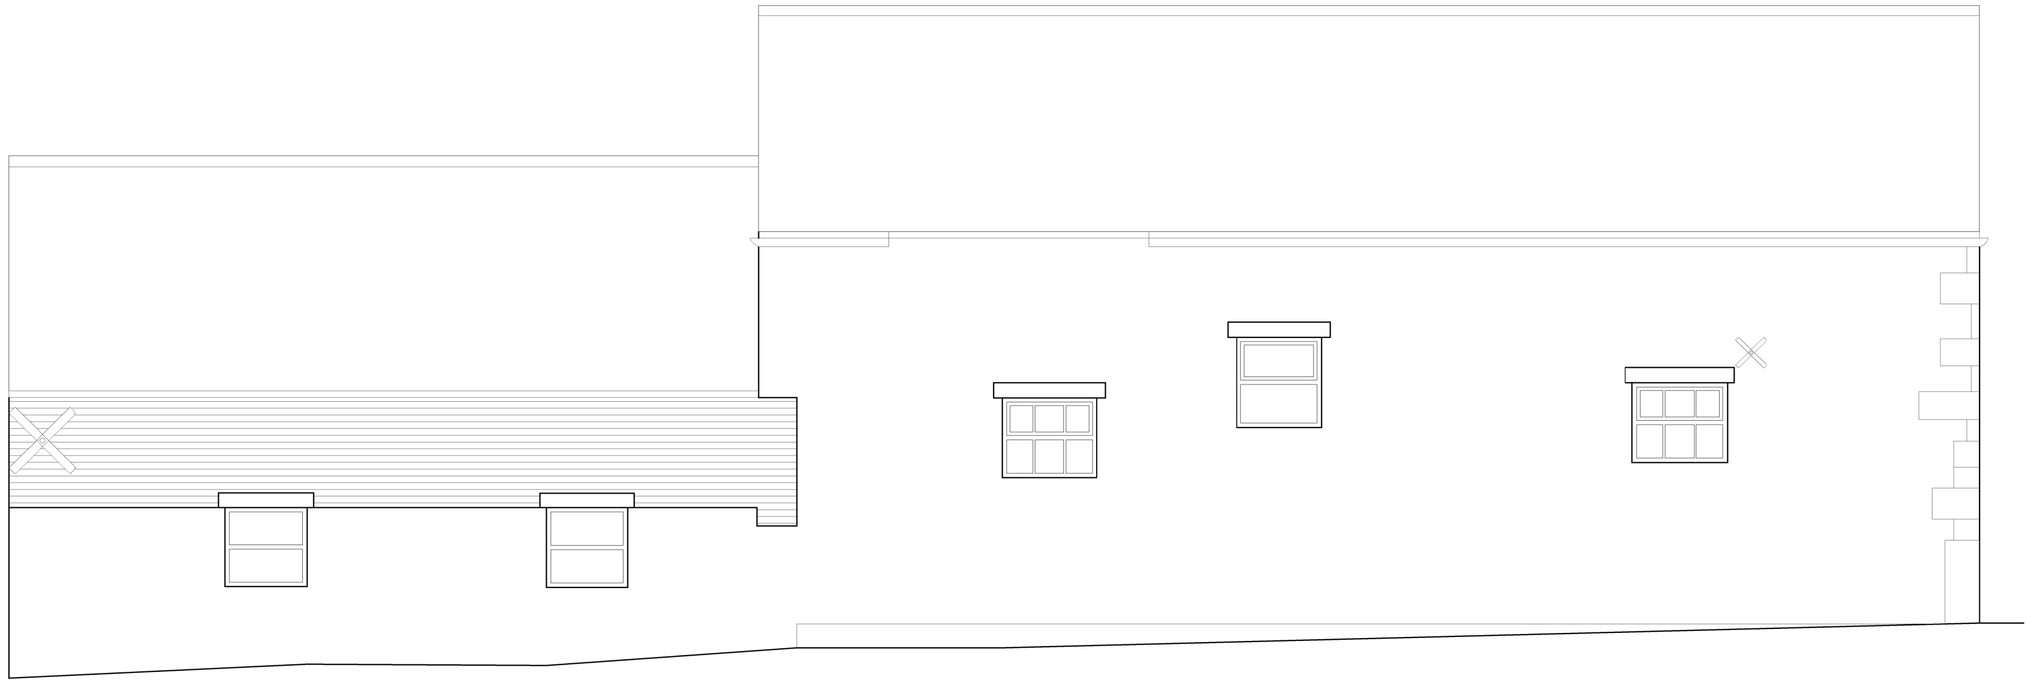

BARN 2A & 2B REAR ELEVATION 1:50

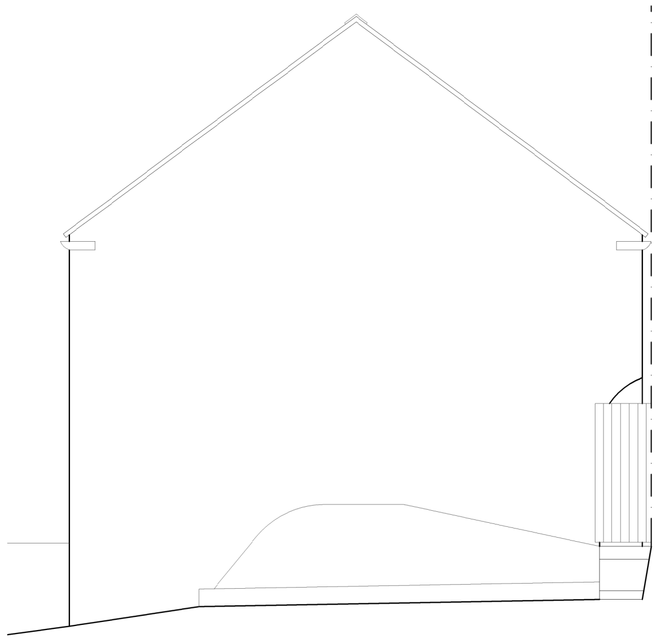

BARN 2A SIDE ELEVATION 1:50

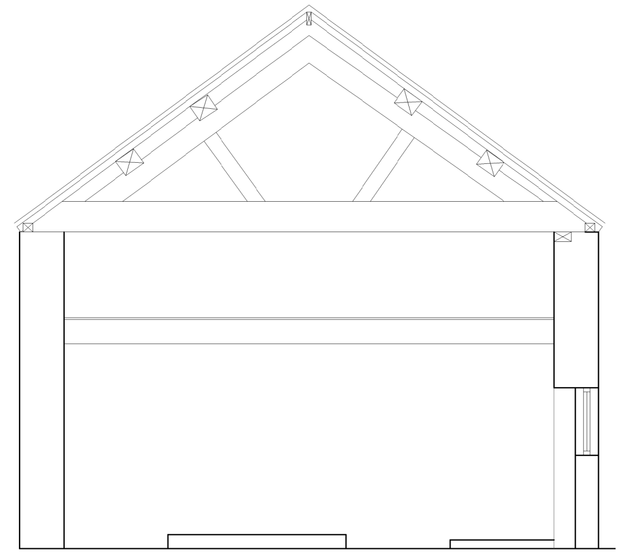

BARN 2A SECTION 1:50



BARN 2A & 2B FRONT ELEVATION 1:50

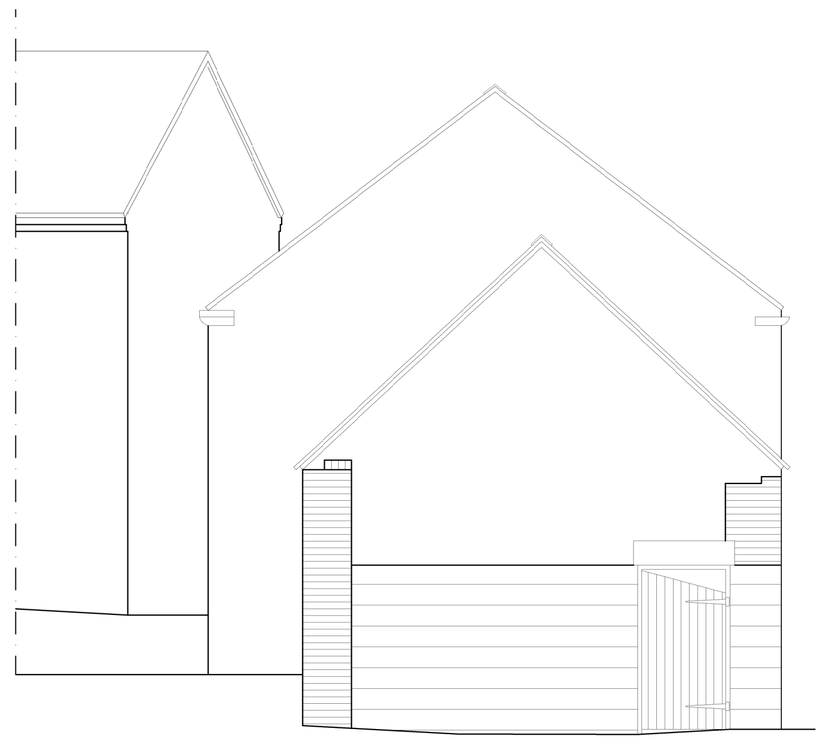

BARN 2B SIDE ELEVATION 1:50

Hewitt&Carr Architects
A: 2-4 Cross Street I Cheadle I Staffordshire I ST10 1NP
T: 01538 756888
E: enquiries@hcarchitects.co.uk
W: www.hcarchitects.co.uk

Client
Miss J & K Sigley

Project
Conversion of Listed Barns to Residential Units
Lower Farm, Consall

Title
Plans, Elevations and Section

Status
Survey

Date June 2016 Drawn JOS

Scale @A1 1:50 Checked

Project No Drawing No.
00464 AL(0)02 Rev A

File Ref: H:\REF