Copyright of this drawing is vested in the Architect and it must not be copied or reproduced without consent. Figured dimensions only are to be taken from this drawing. All contractors must visit the site and be responsible for taking and checking all dimensions relative to their work. Hewitt&Carr Architects Ltd are to be advised of any variation between drawings and site conditions.
CLIENTS ARE ADVISED TO CLARIFY DIMENSIONS WITH THE ARCHITECT PRIOR TO SETTING OUT AND NOT TO SCALE FROM THE DRAWING.

Rev.	Drawn	Comments	Date
A	KEW	'Do Not Scale' Removed	13/07/17

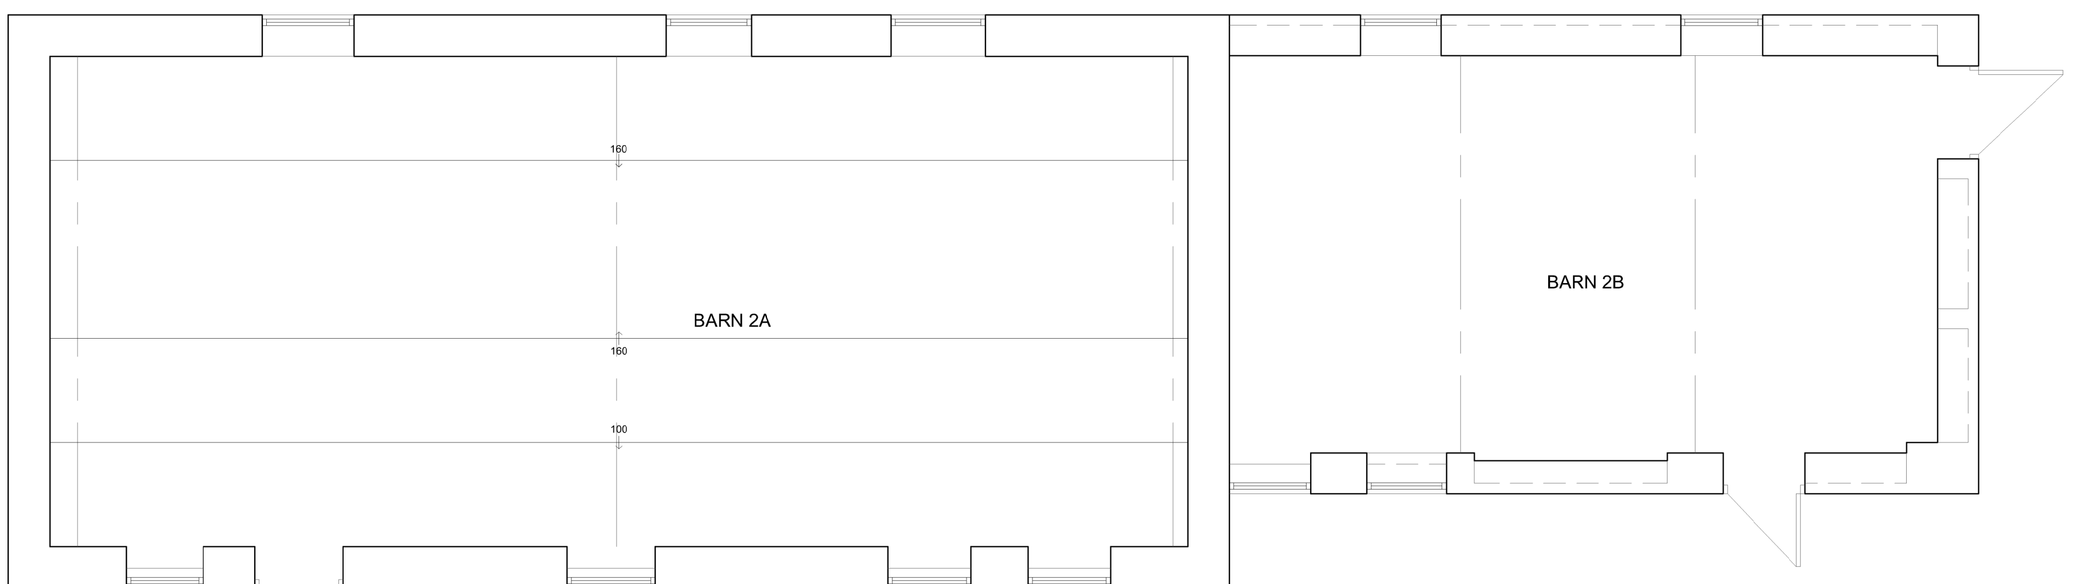

GROUND FLOOR PLAN 1:50

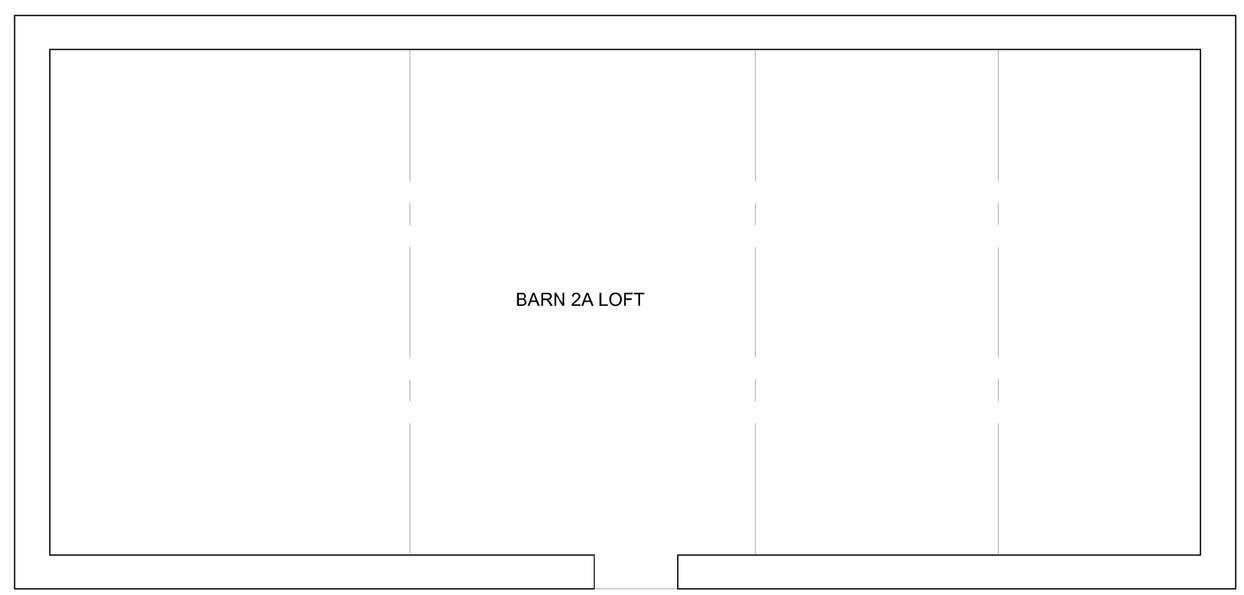

LOFT FLOOR PLAN 1:50

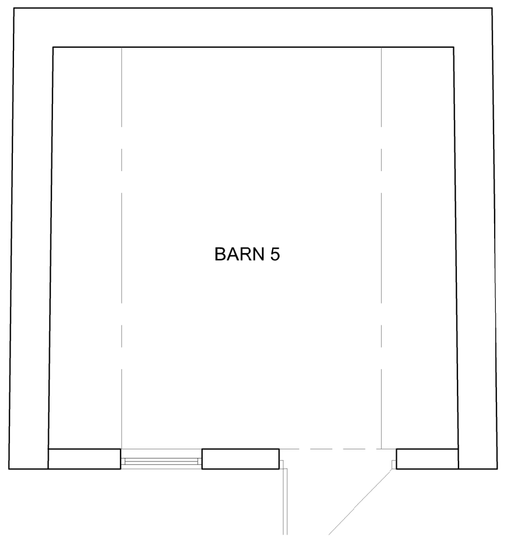

FLOOR PLAN 1:50

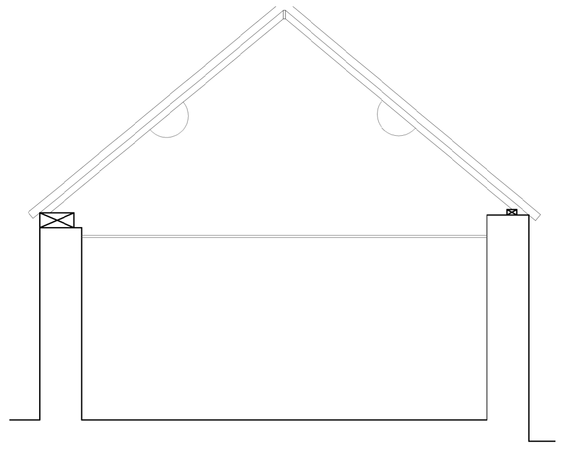

SECTION 1:50

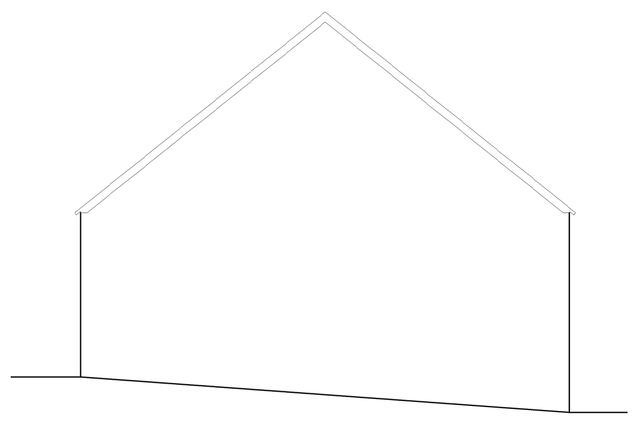

REAR ELEVATION 1:50

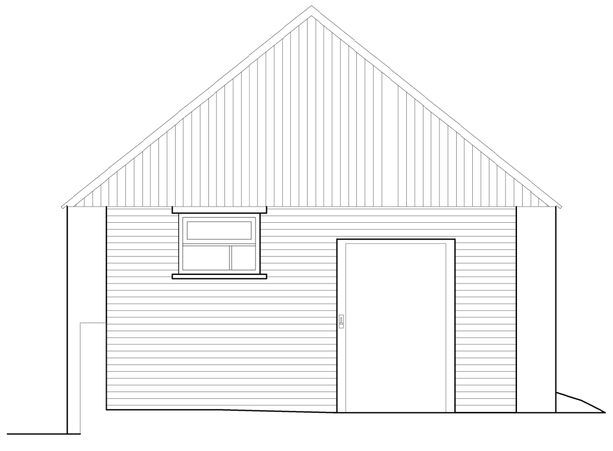

FRONT ELEVATION 1:50

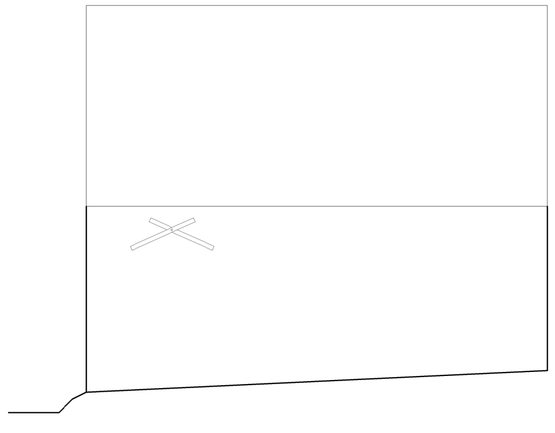

SIDE ELEVATION 1:50

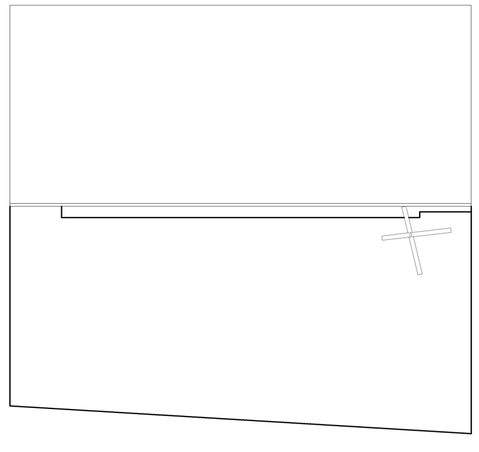

SIDE ELEVATION 1:50

Ordnance Survey © Crown copyright 2011 All rights reserved. Licence number 100051789

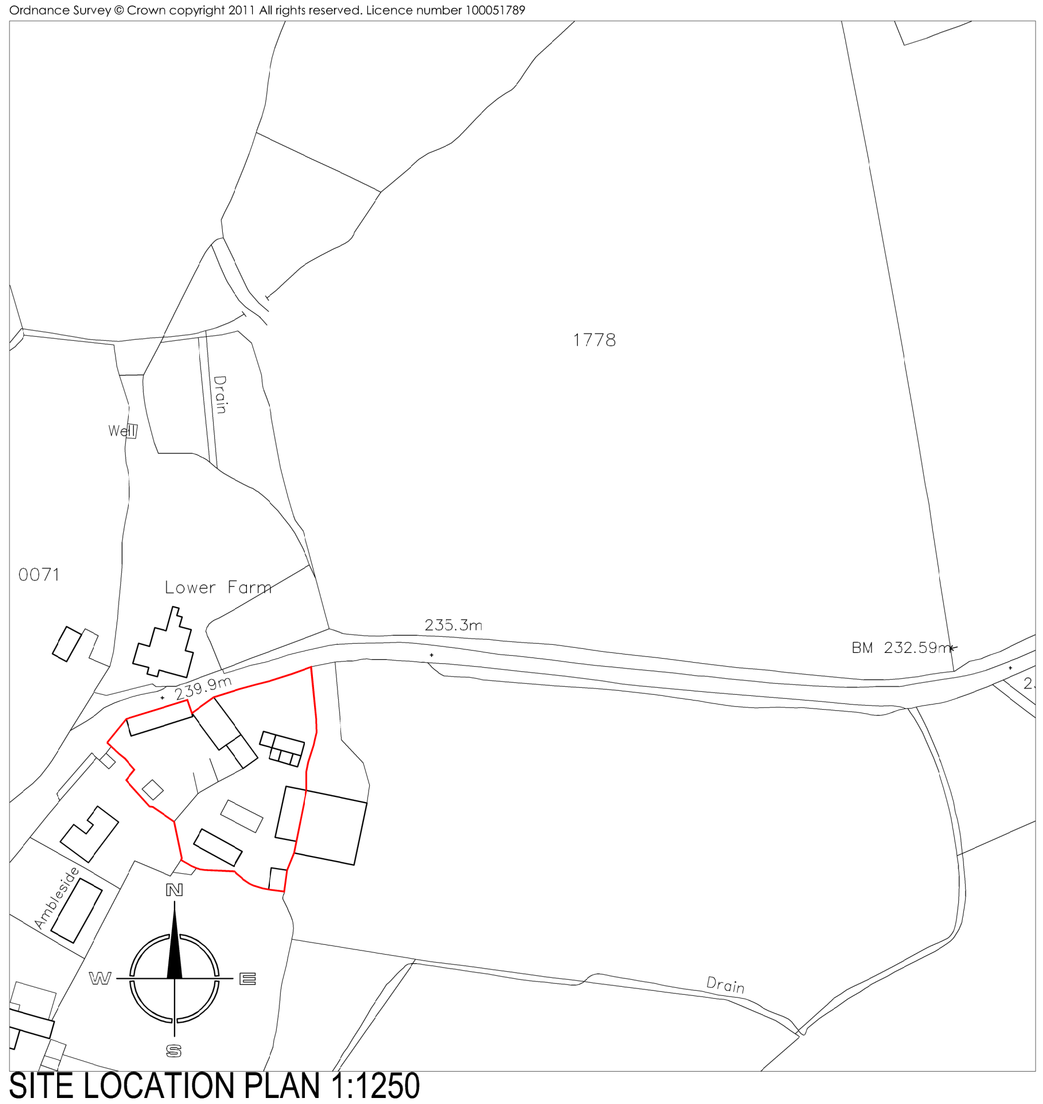

SITE LOCATION PLAN 1:1250

Hewitt&Carr Architects
A: 2-4 Cross Street I Cheadle I Staffordshire I ST10 1NP
T: 01538 756888
E: enquiries@hcarchitects.co.uk
W: www.hcarchitects.co.uk

Client
Miss J & K Sigley

Project
Conversion of Listed Barns to Residential Units
Lower Farm, Consall

Title
Plans, Elevations and Sections

Status
Survey

Date June 2016 Drawn JOS

Scale @A1 1:50 Checked

Project No Drawing No. Rev
00464 AL(0)03 A

File Ref: H:\REF