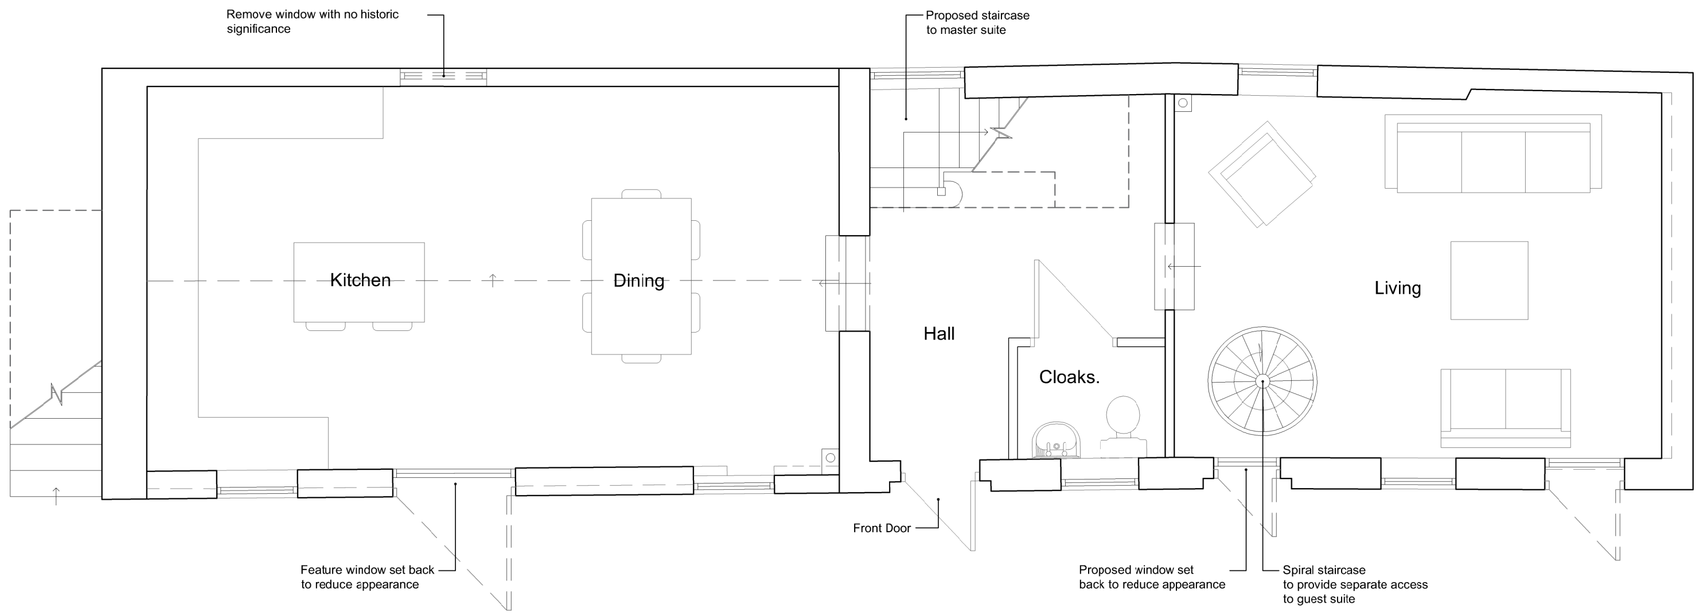

GROUND FLOOR PLAN 1:50

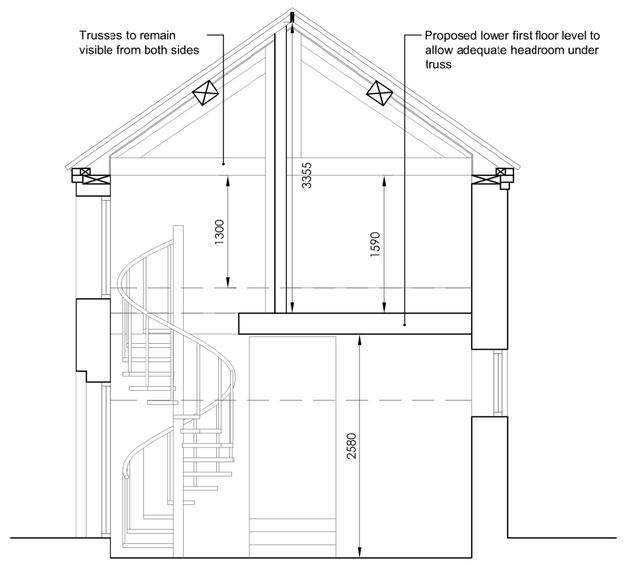

SECTION 1:50

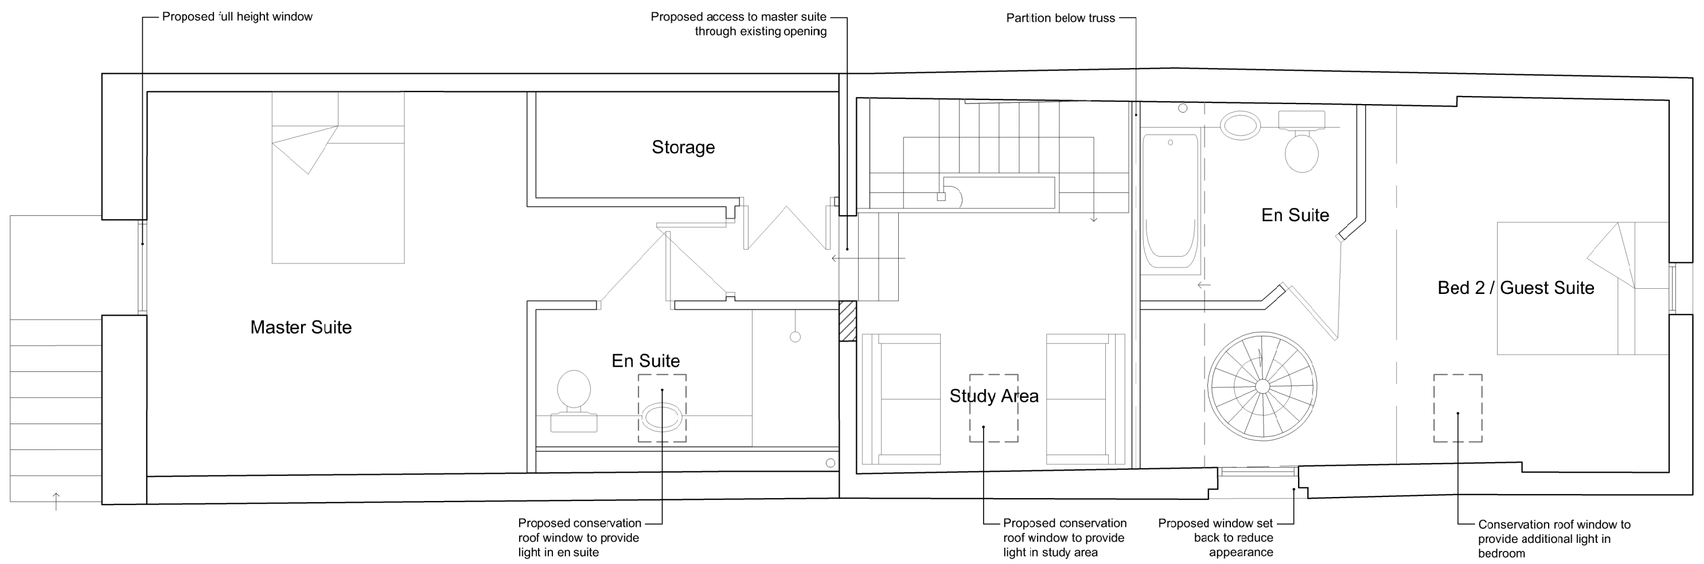

FIRST FLOOR PLAN 1:50

Copyright of this drawing is vested in the Architect and it must not be copied or reproduced without consent. Figured dimensions only are to be taken from this drawing. All contractors must visit the site and be responsible for taking and checking all dimensions relative to their work. Hewitt&Carr Architects Ltd are to be advised of any variation between drawings and site conditions.
CLIENTS ARE ADVISED TO CLARIFY DIMENSIONS WITH THE ARCHITECT PRIOR TO SETTING OUT AND NOT TO SCALE FROM THE DRAWING

Rev.	Drawn	Comments	Date
A	KEW	'Do Not Scale' Removed	13/07/17

Hewitt&CarrArchitects
A: 2-4 Cross Street I Cheadle I Staffordshire I ST10 1NP
T: 01538 756888
E: enquiries@hcarchitects.co.uk
W: www.hcarchitects.co.uk

Client
Miss J & K Sigley

Project
Conversion of Listed Barns to Residential Units
Lower Farm, Consall

Title
Barn 1 Proposed
Plans & Section

Status
Scheme

Date March 2017
Drawn

Scale @A1 as stated
Checked

Project No 00464
Drawing No. AL(0)06
Rev A

File Ref: H:\REF