Ordnance Survey © Crown copyright 2017 All rights reserved. Licence number 100051789

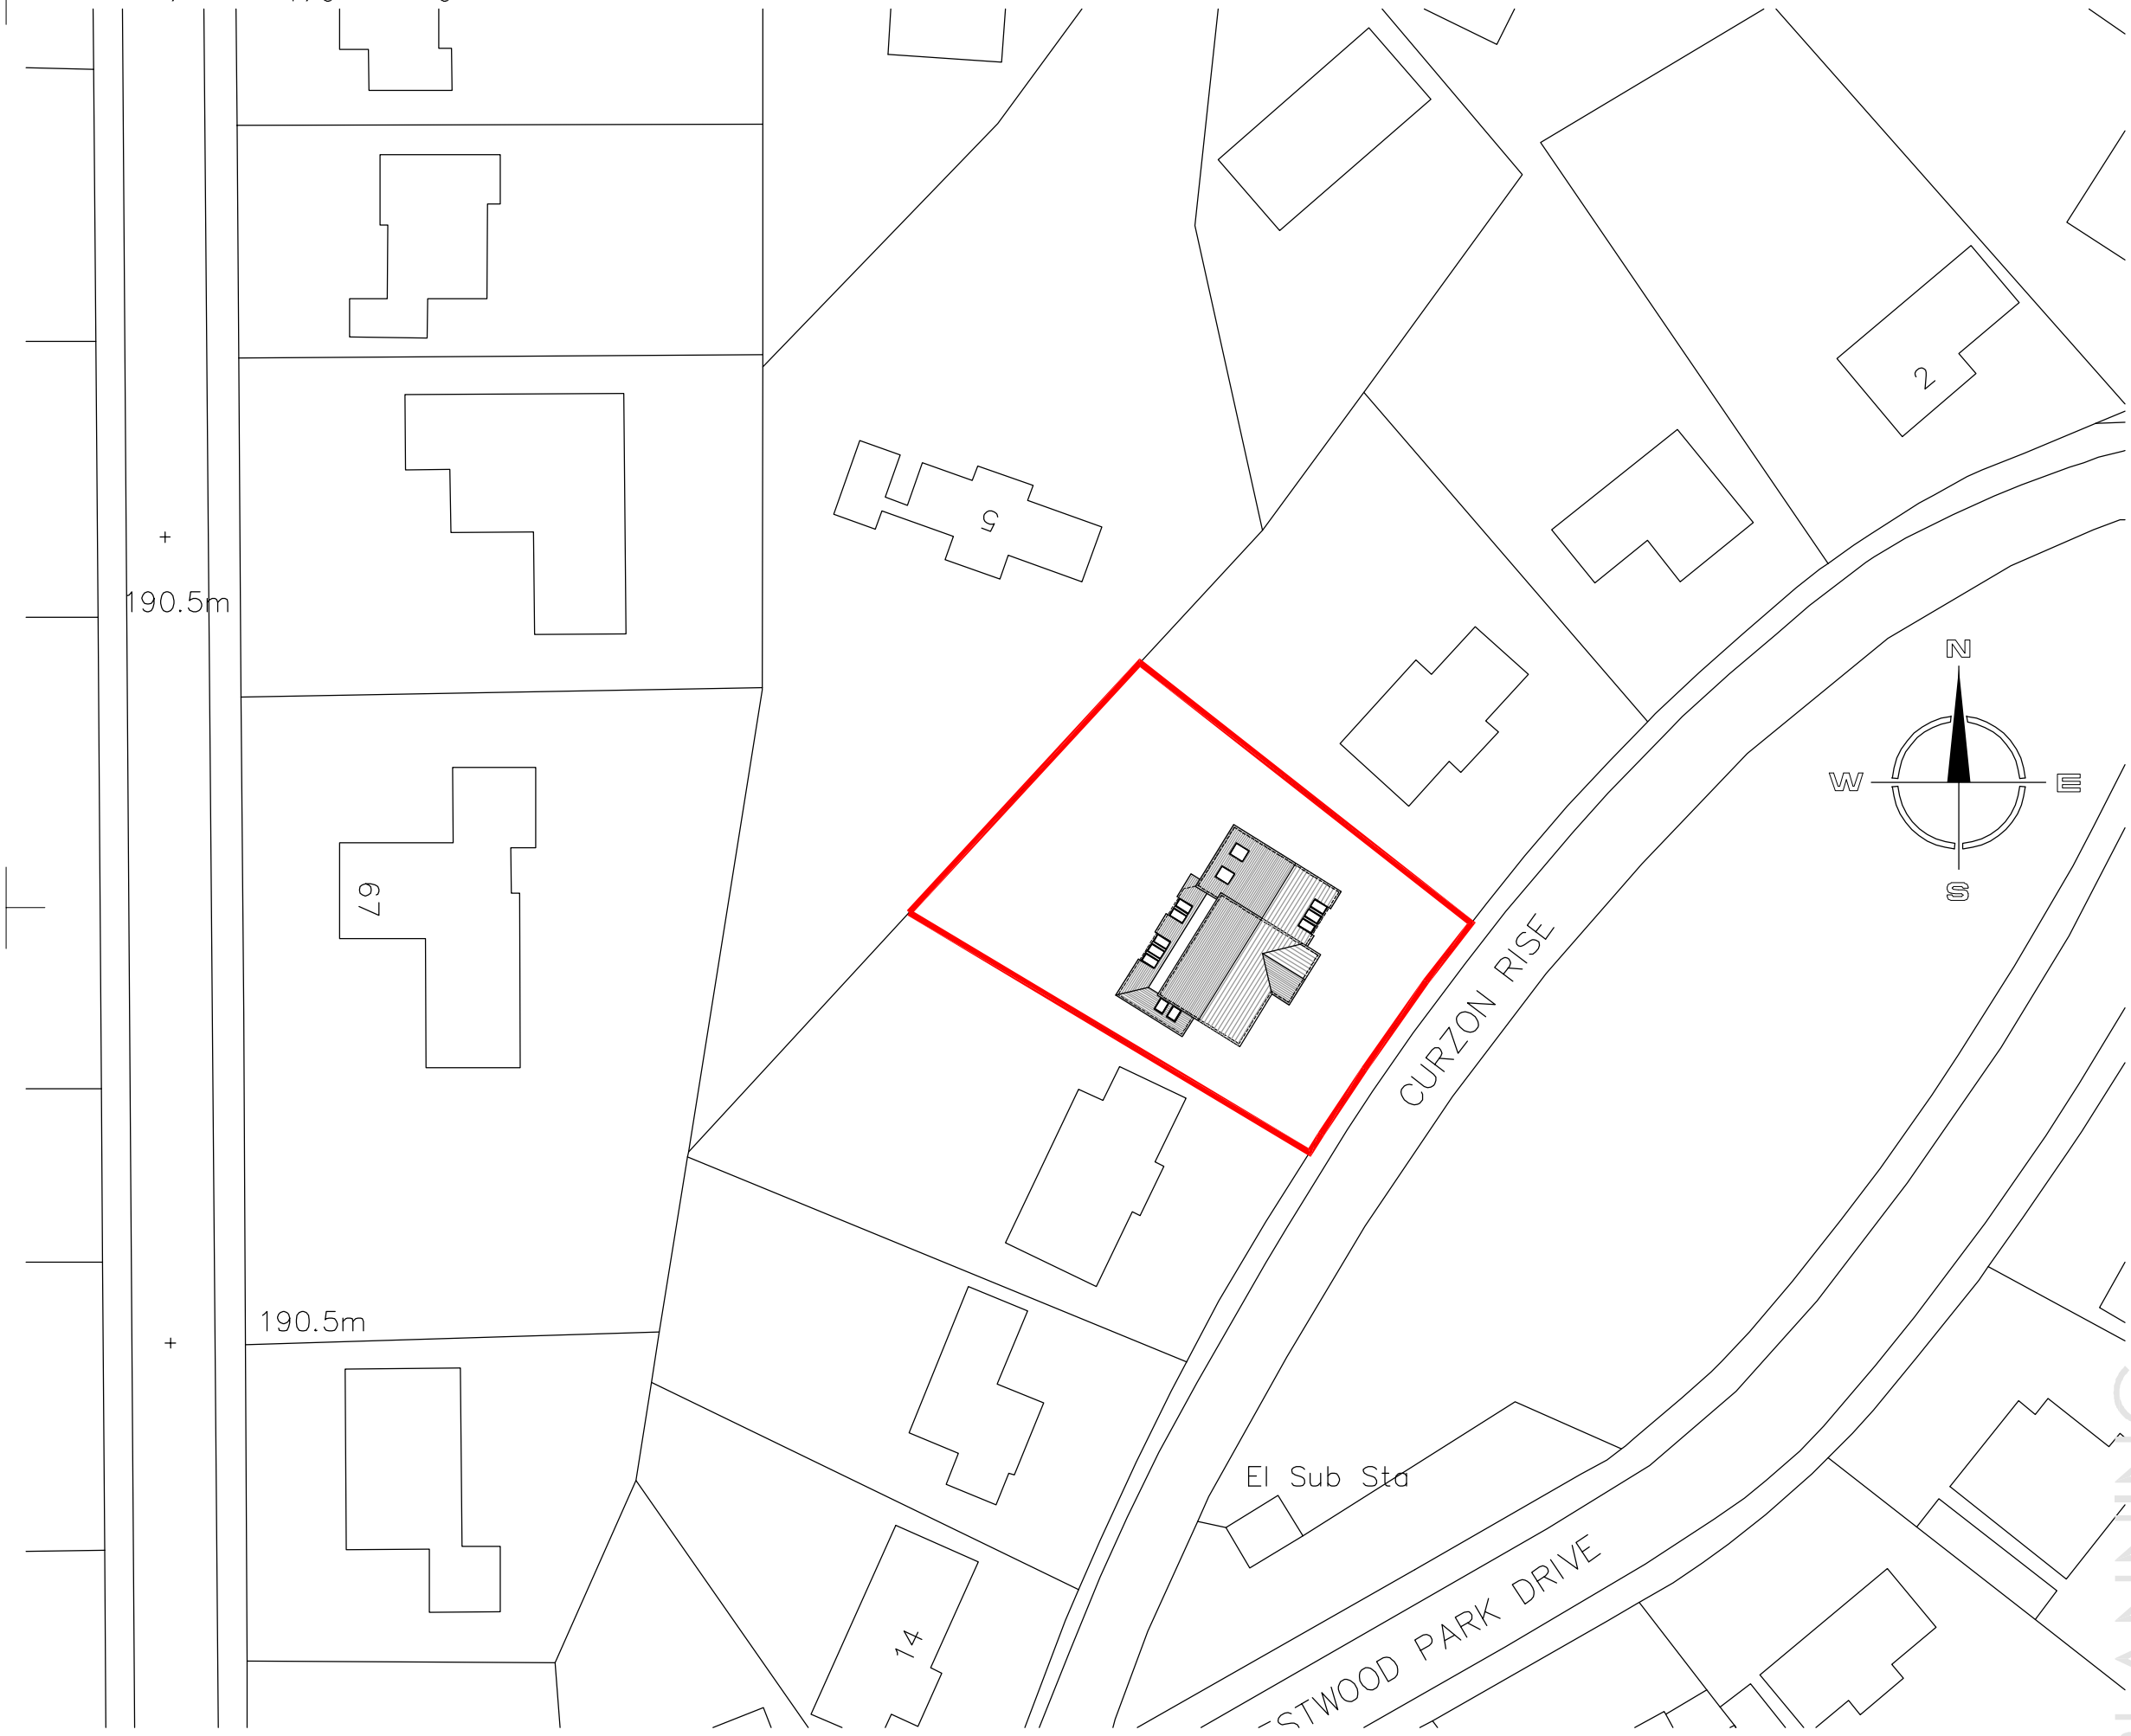

Copyright of this drawing is vested in the Architect and it must not be copied or reproduced without consent. Figured dimensions only are to be taken from this drawing. All contractors must visit the site and be responsible for taking and checking all dimensions relative to their work. Hewitt&Carr Architects Ltd are to be advised of any variation between drawings and site conditions.
DO NOT SCALE OFF THIS DRAWING.....IF IN DOUBT ASK

Rev.	Drawn	Comments	Date

Hewitt&Carr Architects
A: 2-4 Cross Street I Cheadle I Staffordshire I ST10 1NP
T: 01538 756888
E: enquiries@hcarchitects.co.uk
W: www.hcarchitects.co.uk

Client
Mr N Reede & Miss V Mitchell

Project
Residential Extensions
8 Curzon Rise

Title
Site Block Plan

PLANNING

Status
Planning

Date JULY 2017 Drawn NJH

Scale @A3 1:500 Checked

Project No 00667 Drawing No. _ AL(0)03 Rev

File Ref: C:\

SITE BLOCK PLAN 1:500