Revisions		
Rev.	Comments	Date

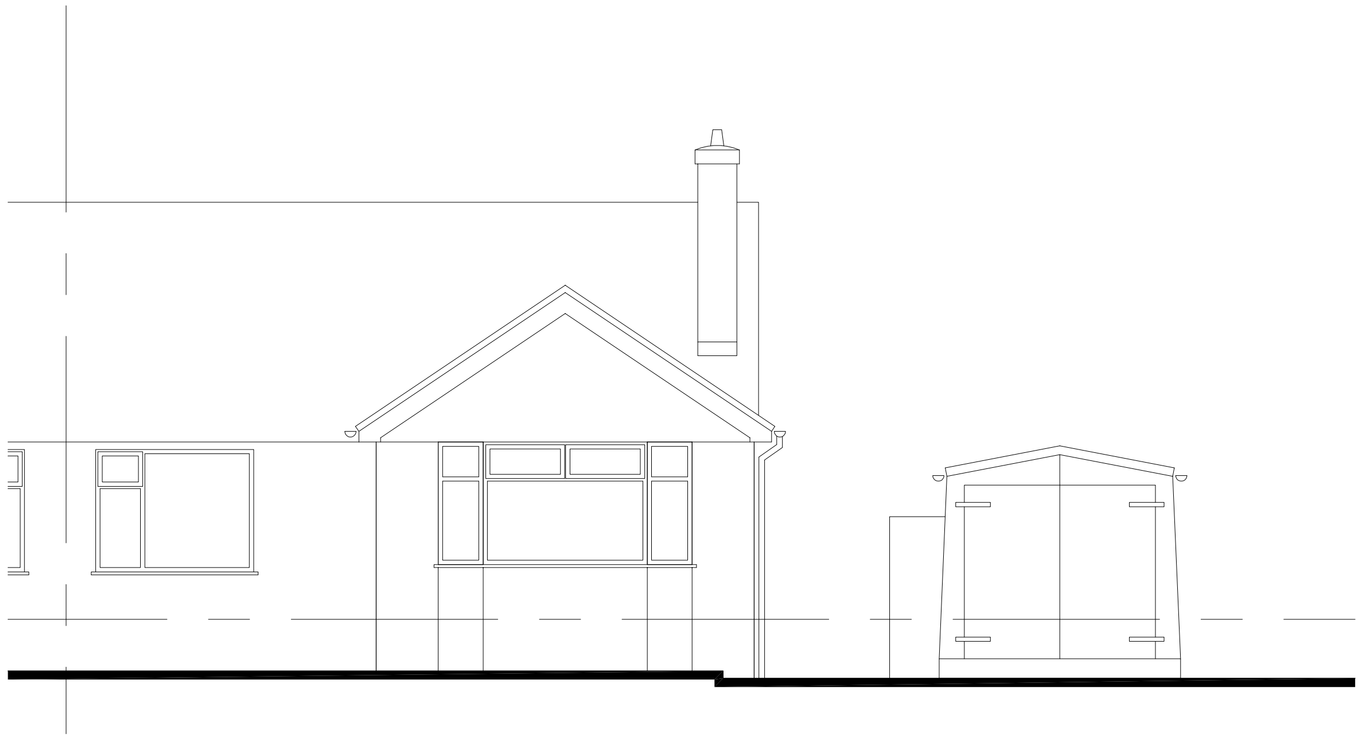

Existing Front Elevation
Scale 1:50

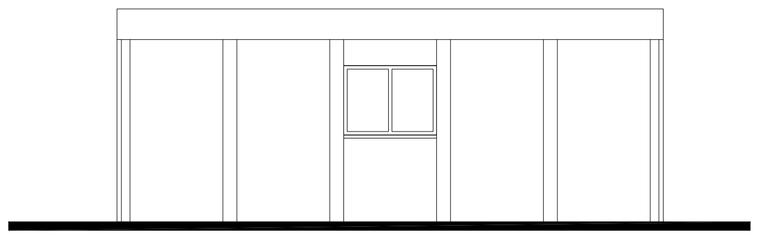

Existing Garage Side Elevation
Scale 1:50

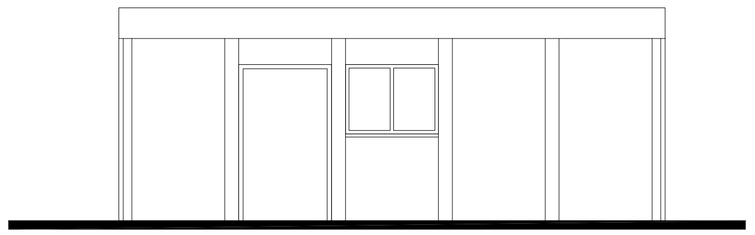

Existing Garage Side Elevation
Scale 1:50



Existing Side Elevation
Scale 1:50

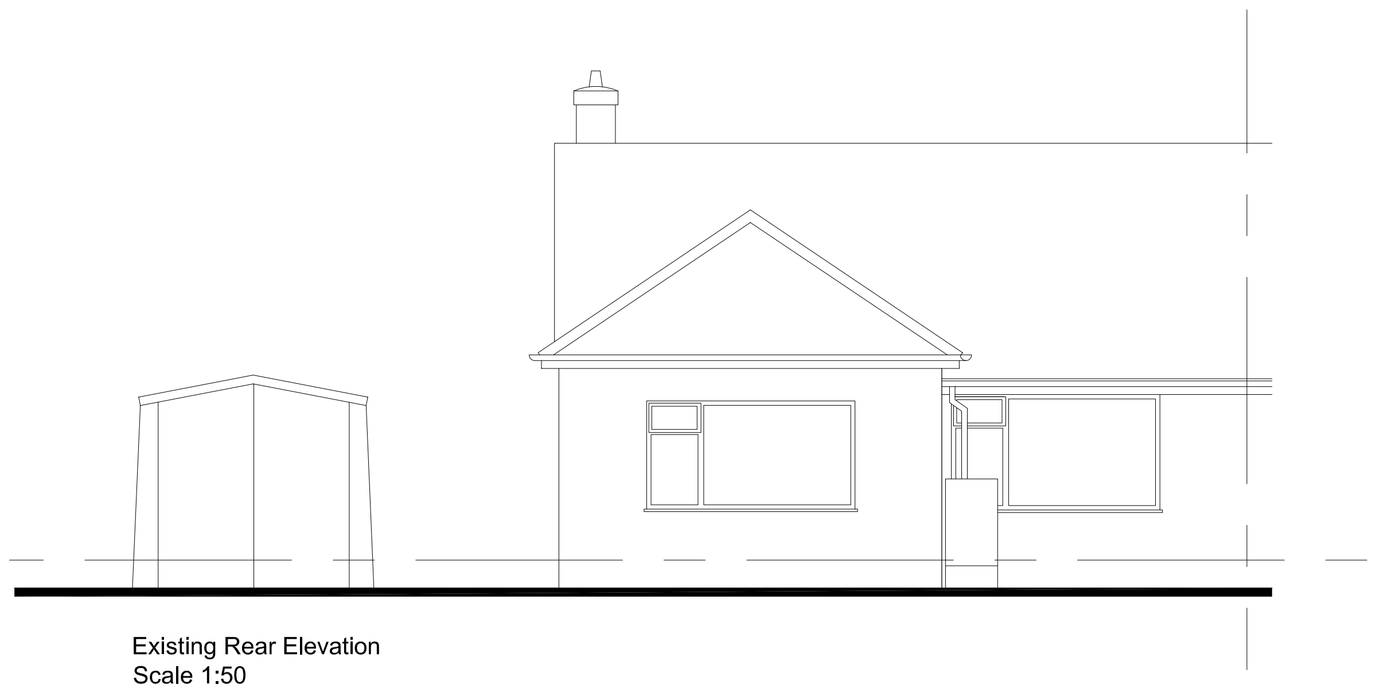

Existing Rear Elevation
Scale 1:50

Mr Simon Wareham

Proposed New Metal Garage and 2 no. Wind Turbines including Demolition of Existing Modular Garage at:

2 Park Drive
Forsbrook
Stoke-on-Trent
ST11 9DG

Existing Elevations (for Planning)

Scale @ A1	June
As Stated	2017

Drawing Number
02