Revisions		
Rev.	Comments	Date
A	Drawing updated: i) Existing conservatory added. ii) Roof plan added. iii) Drawing reconfigured to suit amendments.	Oct 16

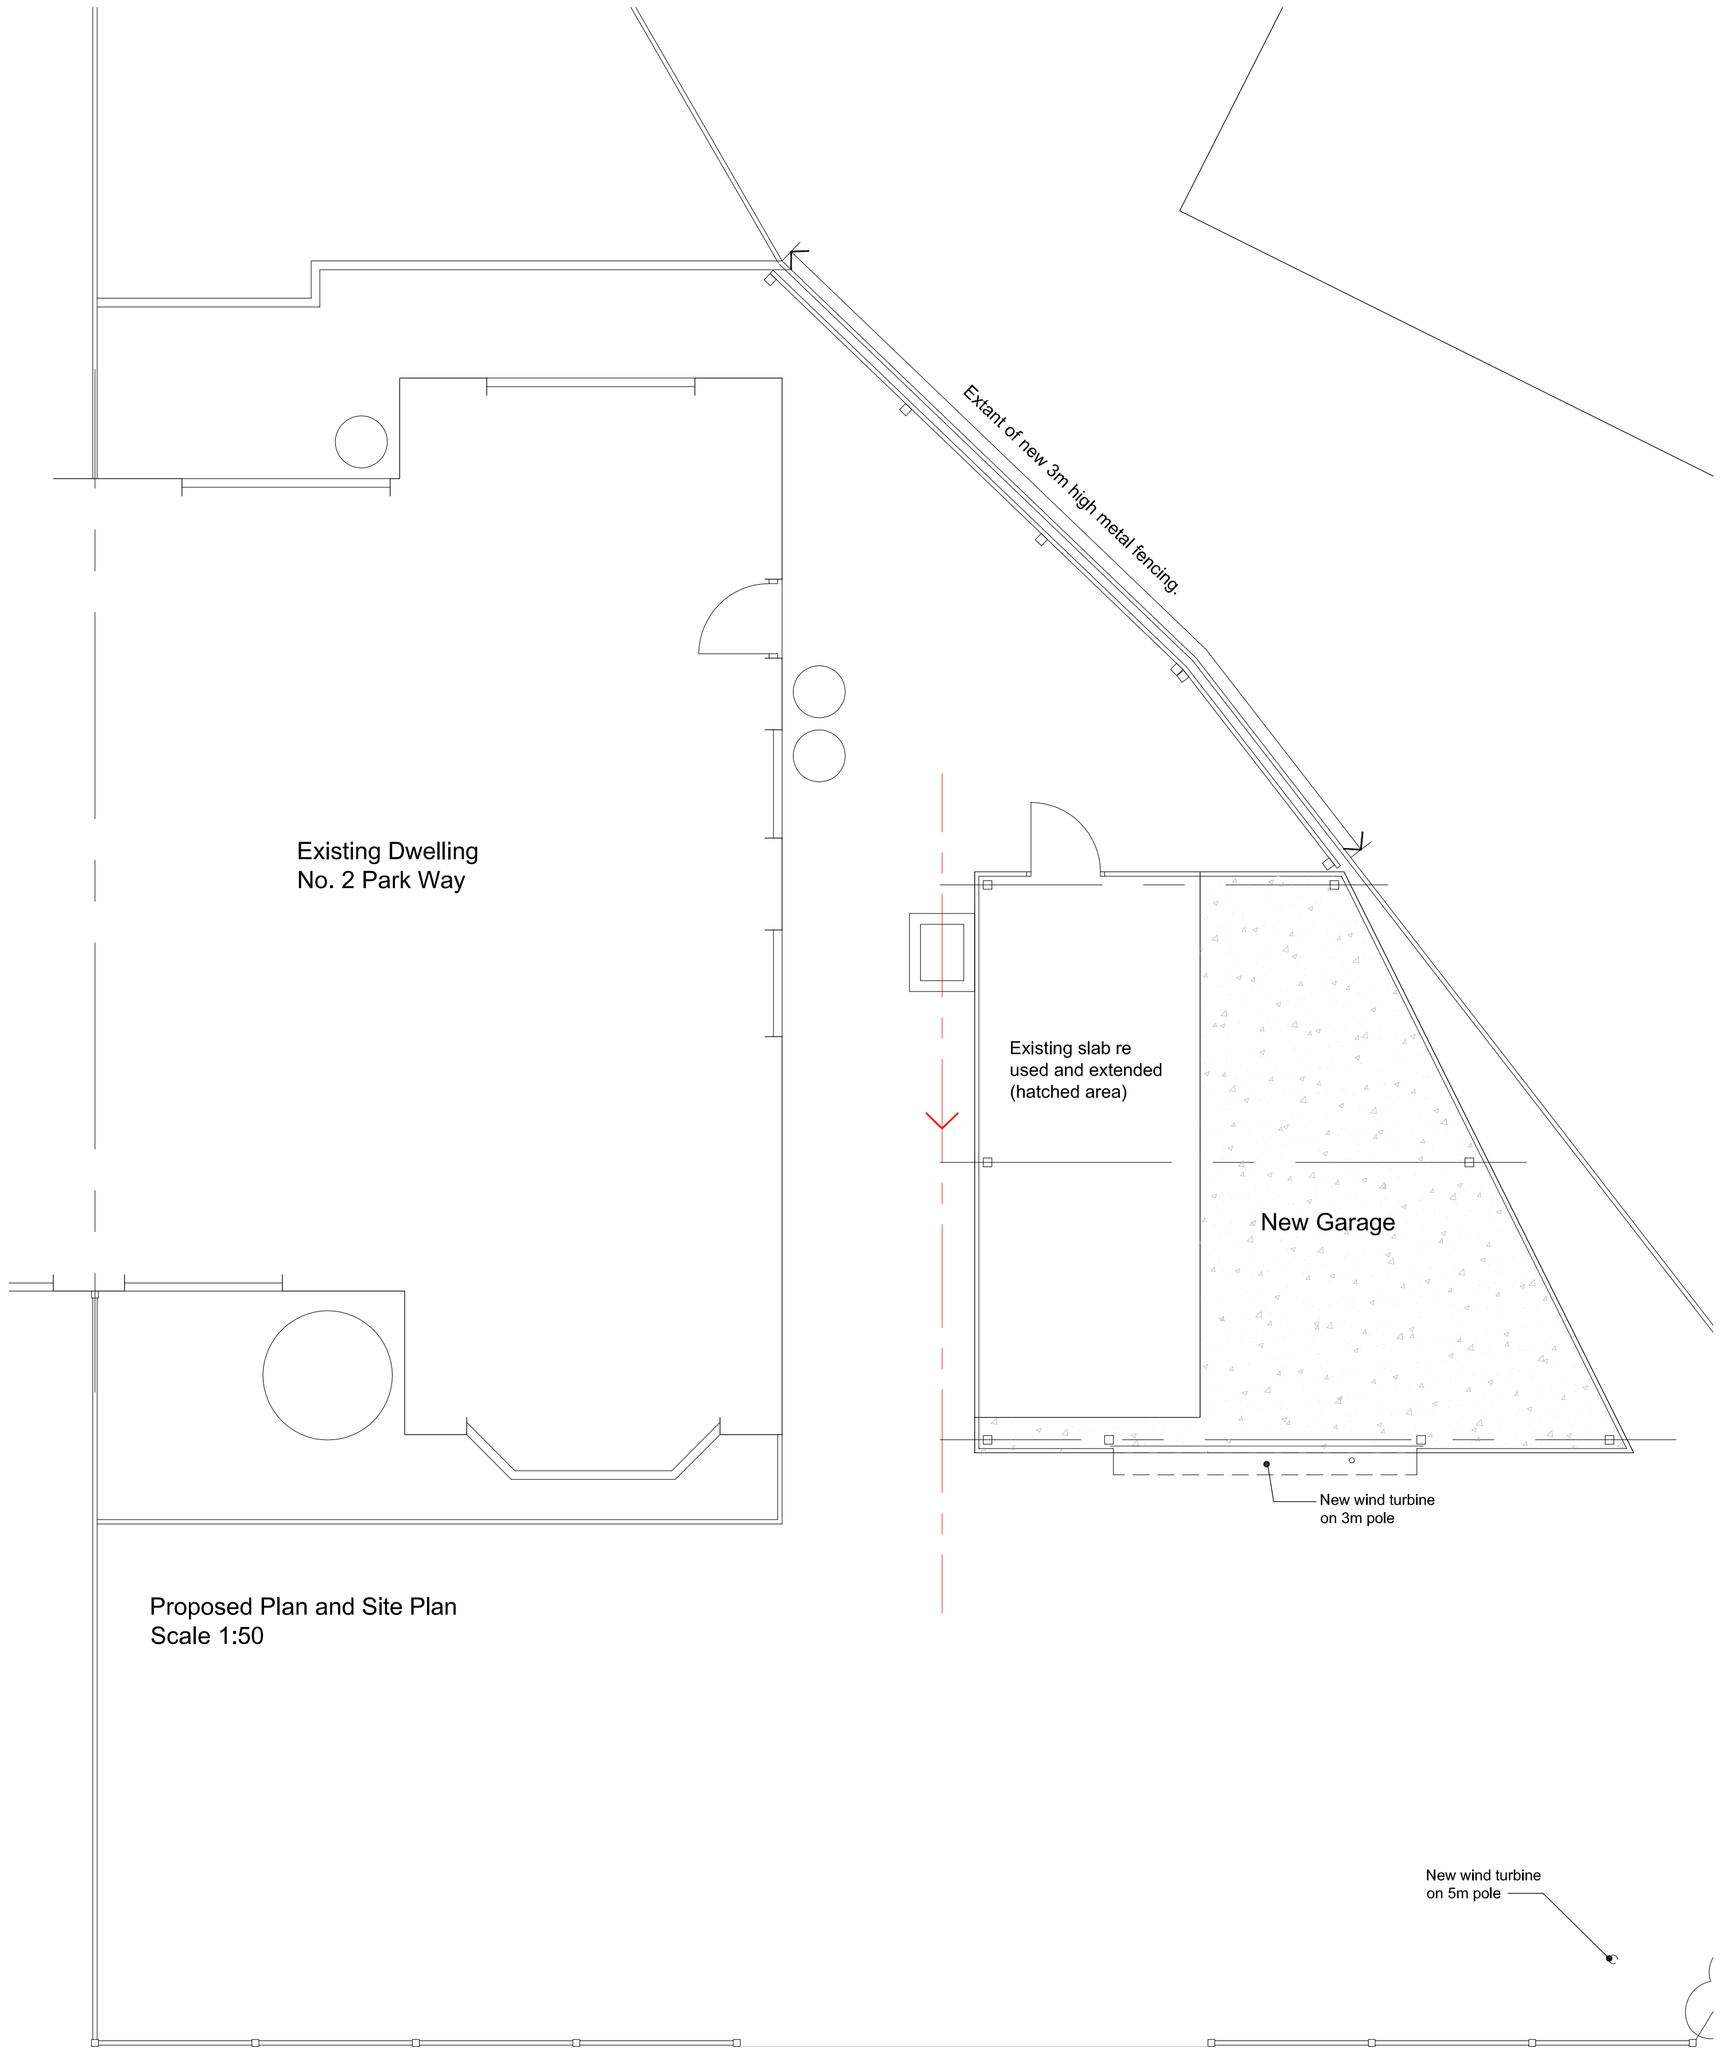

Proposed Plan and Site Plan
Scale 1:50

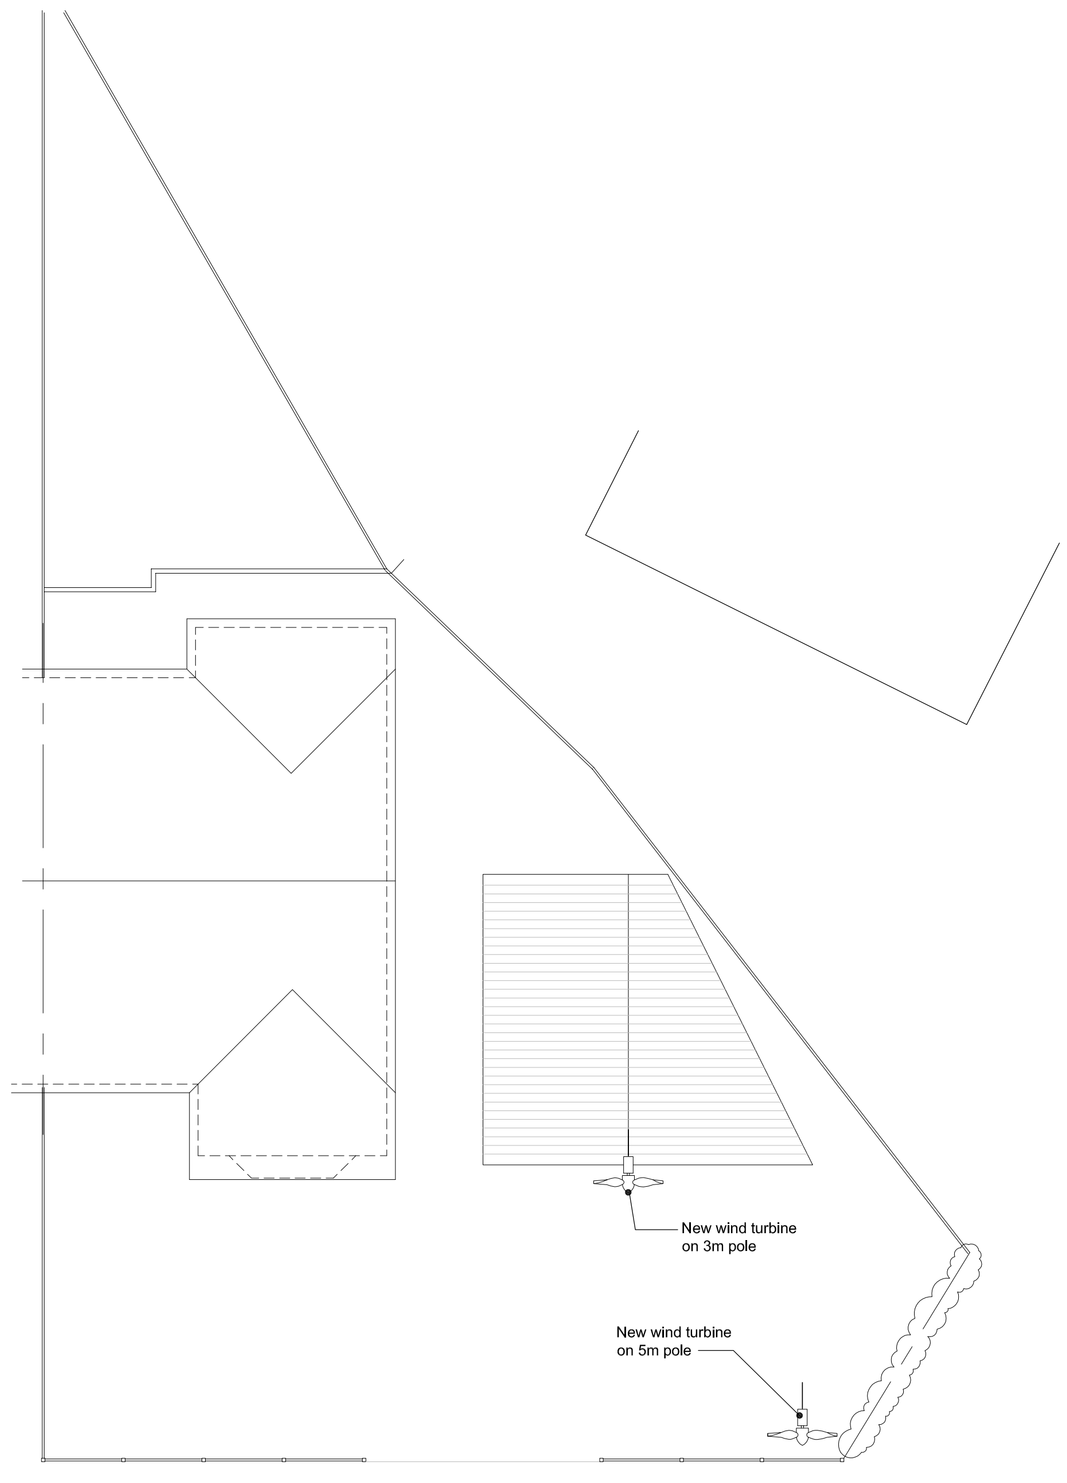

Roof Plan
Scale 1:100

Mr Simon Wareham

Proposed New Metal Garage and 2 no. Wind Turbines including Demolition of Existing Modular Garage at:

2 Park Drive
Forsbrook
Stoke-on-Trent
ST11 9DG

Proposed Plans and Site Plans
(for Planning)

Scale @ A1 As Stated	June 2017

Drawing Number
03