Revisions		
Rev.	Comments	Date

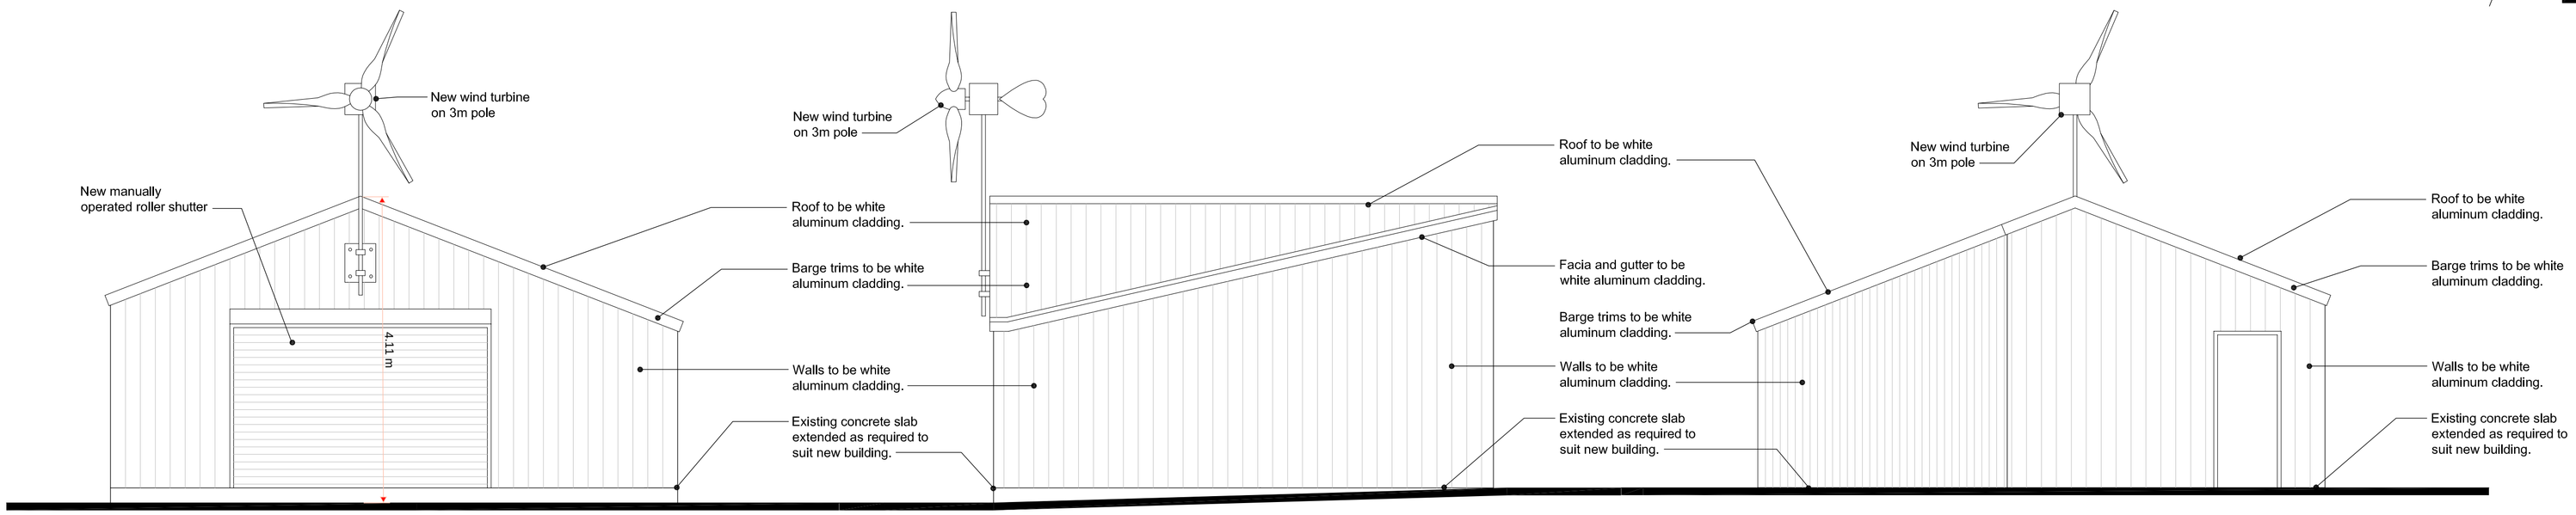

Garage Front Elevation
Scale 1:50

Garage Side Elevation
Scale 1:50

Garage Rear Elevation
Scale 1:50

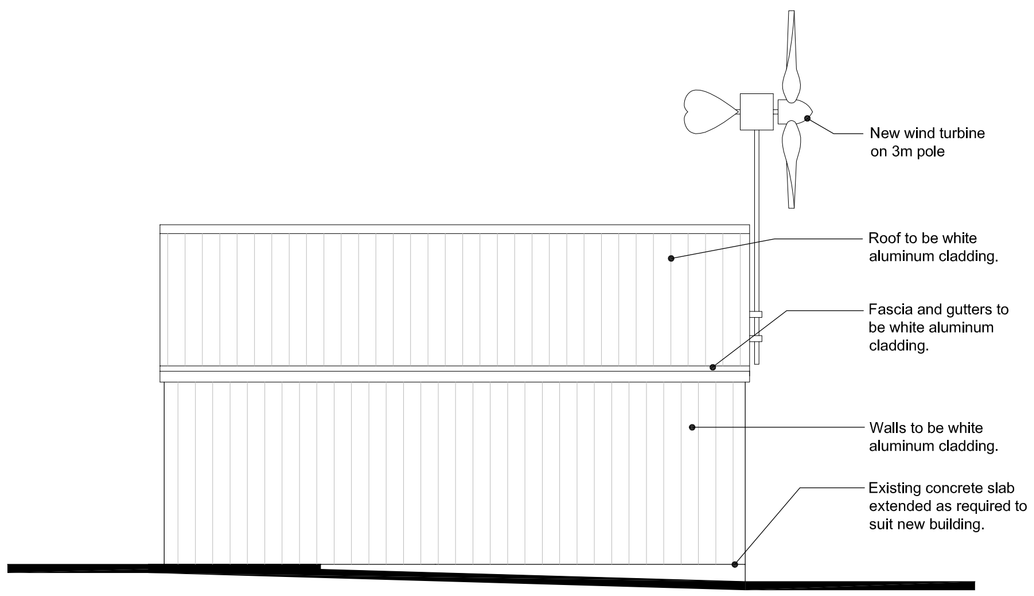

Garage Side Elevation
Scale 1:50



Street Elevation to Park Way
Scale 1:50

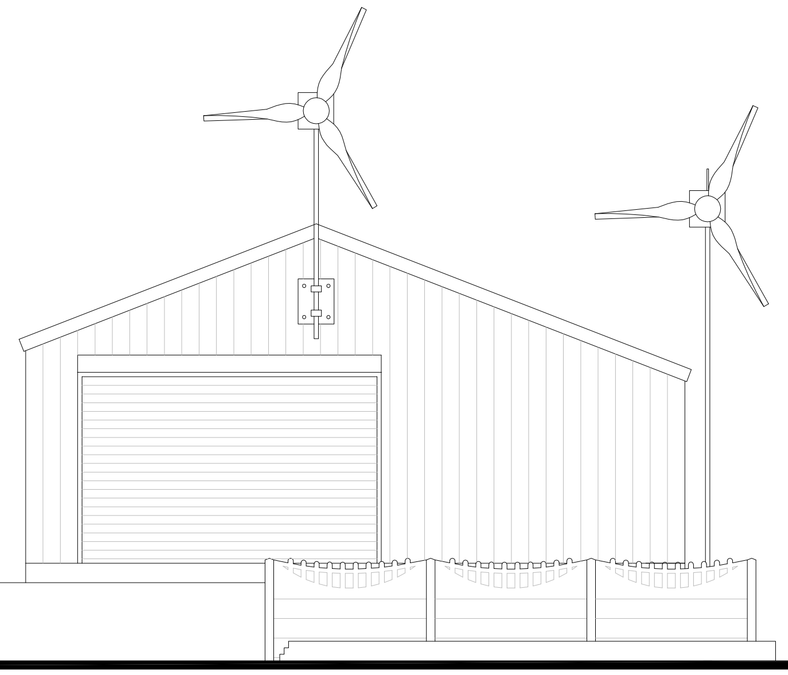

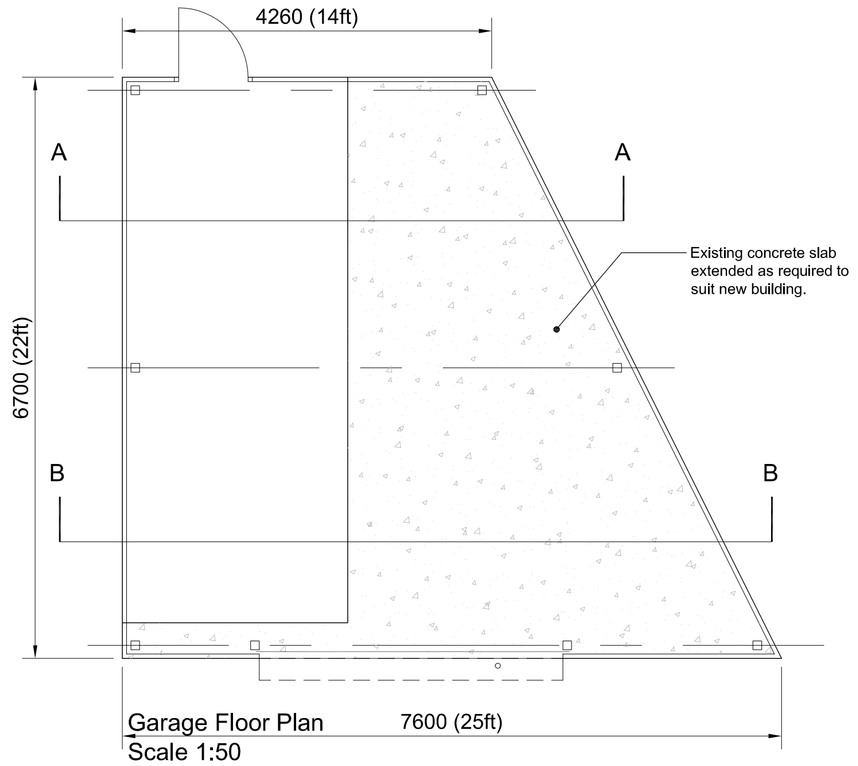

Garage Floor Plan
Scale 1:50

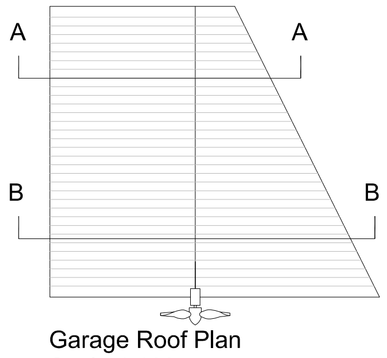

Garage Roof Plan
Scale 1:100

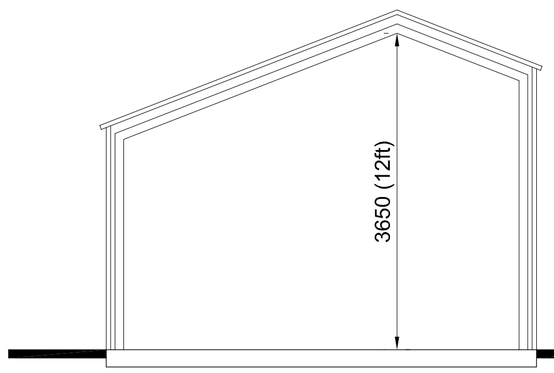

Section AA
Scale 1:50

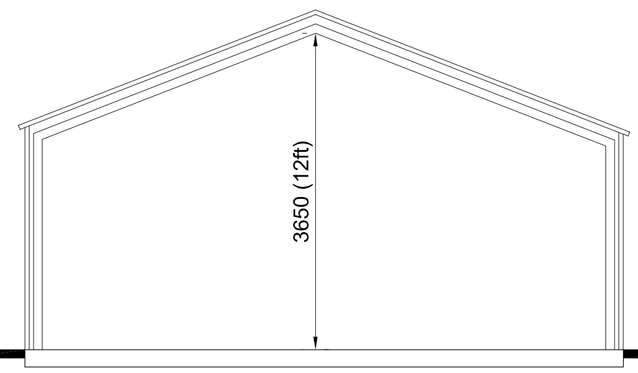

Section BB
Scale 1:50

Mr Simon Wareham

Proposed New Metal Garage and 2 no. Wind Turbines including Demolition of Existing Modular Garage at:

2 Park Drive
Forsbrook
Stoke-on-Trent
ST11 9DG

Proposed Plans, Sections & Elevations (for Planning)

Scale @ A1	June
As Stated	2017

Drawing Number
04