This drawing is copyright and should not be reproduced without the permission of Building Design Service

Sheet size A1



EXISTING FRONT ELEVATION



EXISTING REAR ELEVATION

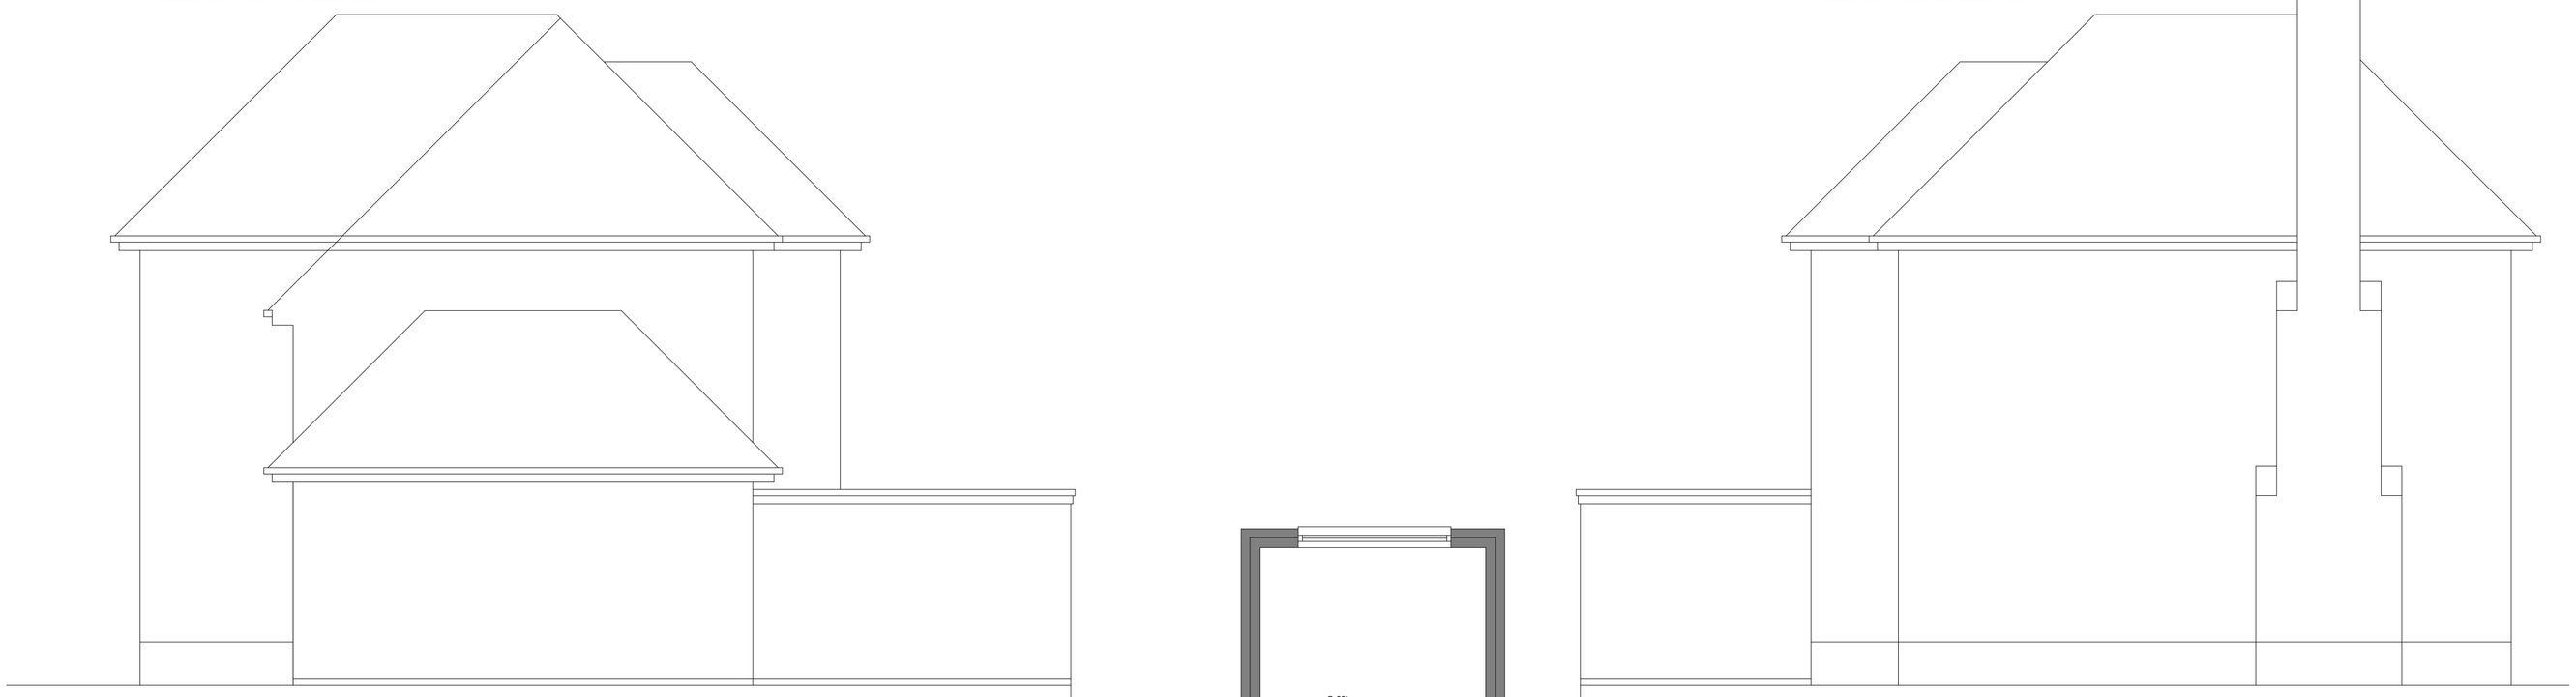

EXISTING SIDE ELEVATION

EXISTING SIDE ELEVATION

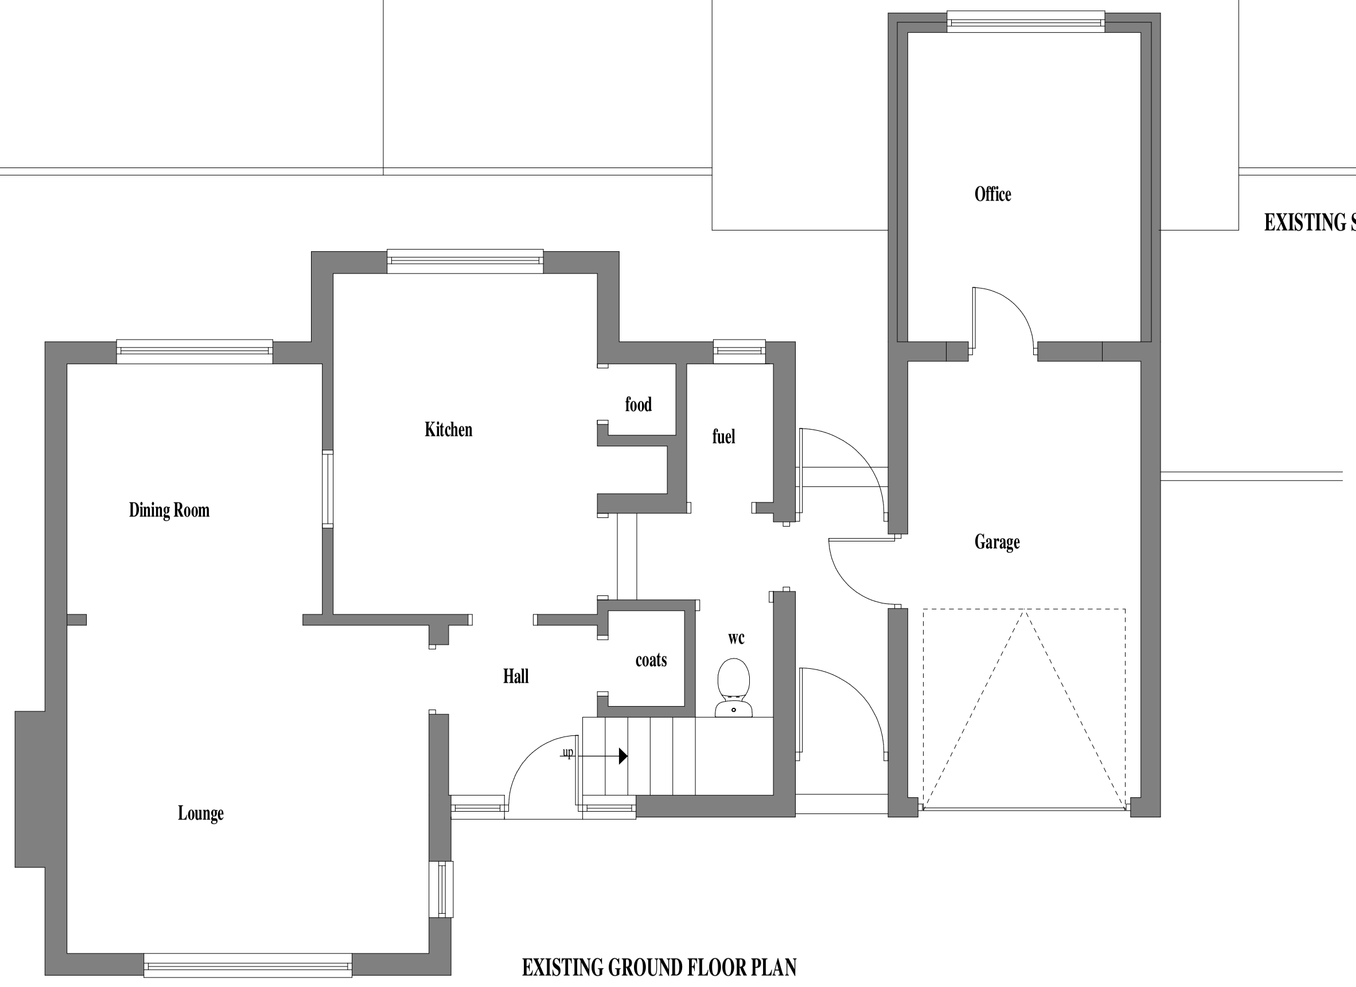

EXISTING GROUND FLOOR PLAN

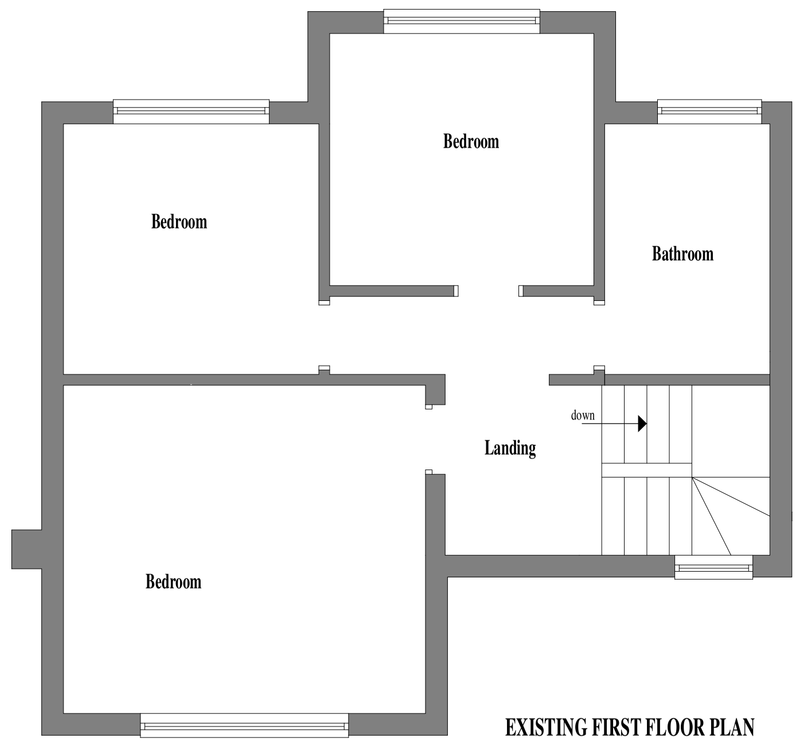

EXISTING FIRST FLOOR PLAN

Building Design

CIAT Registered Practice

TITLE

PROPOSED ALTERATIONS AND EXTENSIONS AT
28 HILLSWOOD DRIVE
ENDON
STOKE-ON-TRENT
ST9 9BL

CLIENT

MR & MRS. A. GRAHAM

DRAWING NO.

SURVEY AS EXISTING

SCALE
1:50

DATE
MAY 2017

B. BLAKEMAN CIAT
15A, WHITMORE ROAD, NEWCASTLE,
STAFFORDSHIRE. ST5 3LY
TEL/FAX 01782 632911