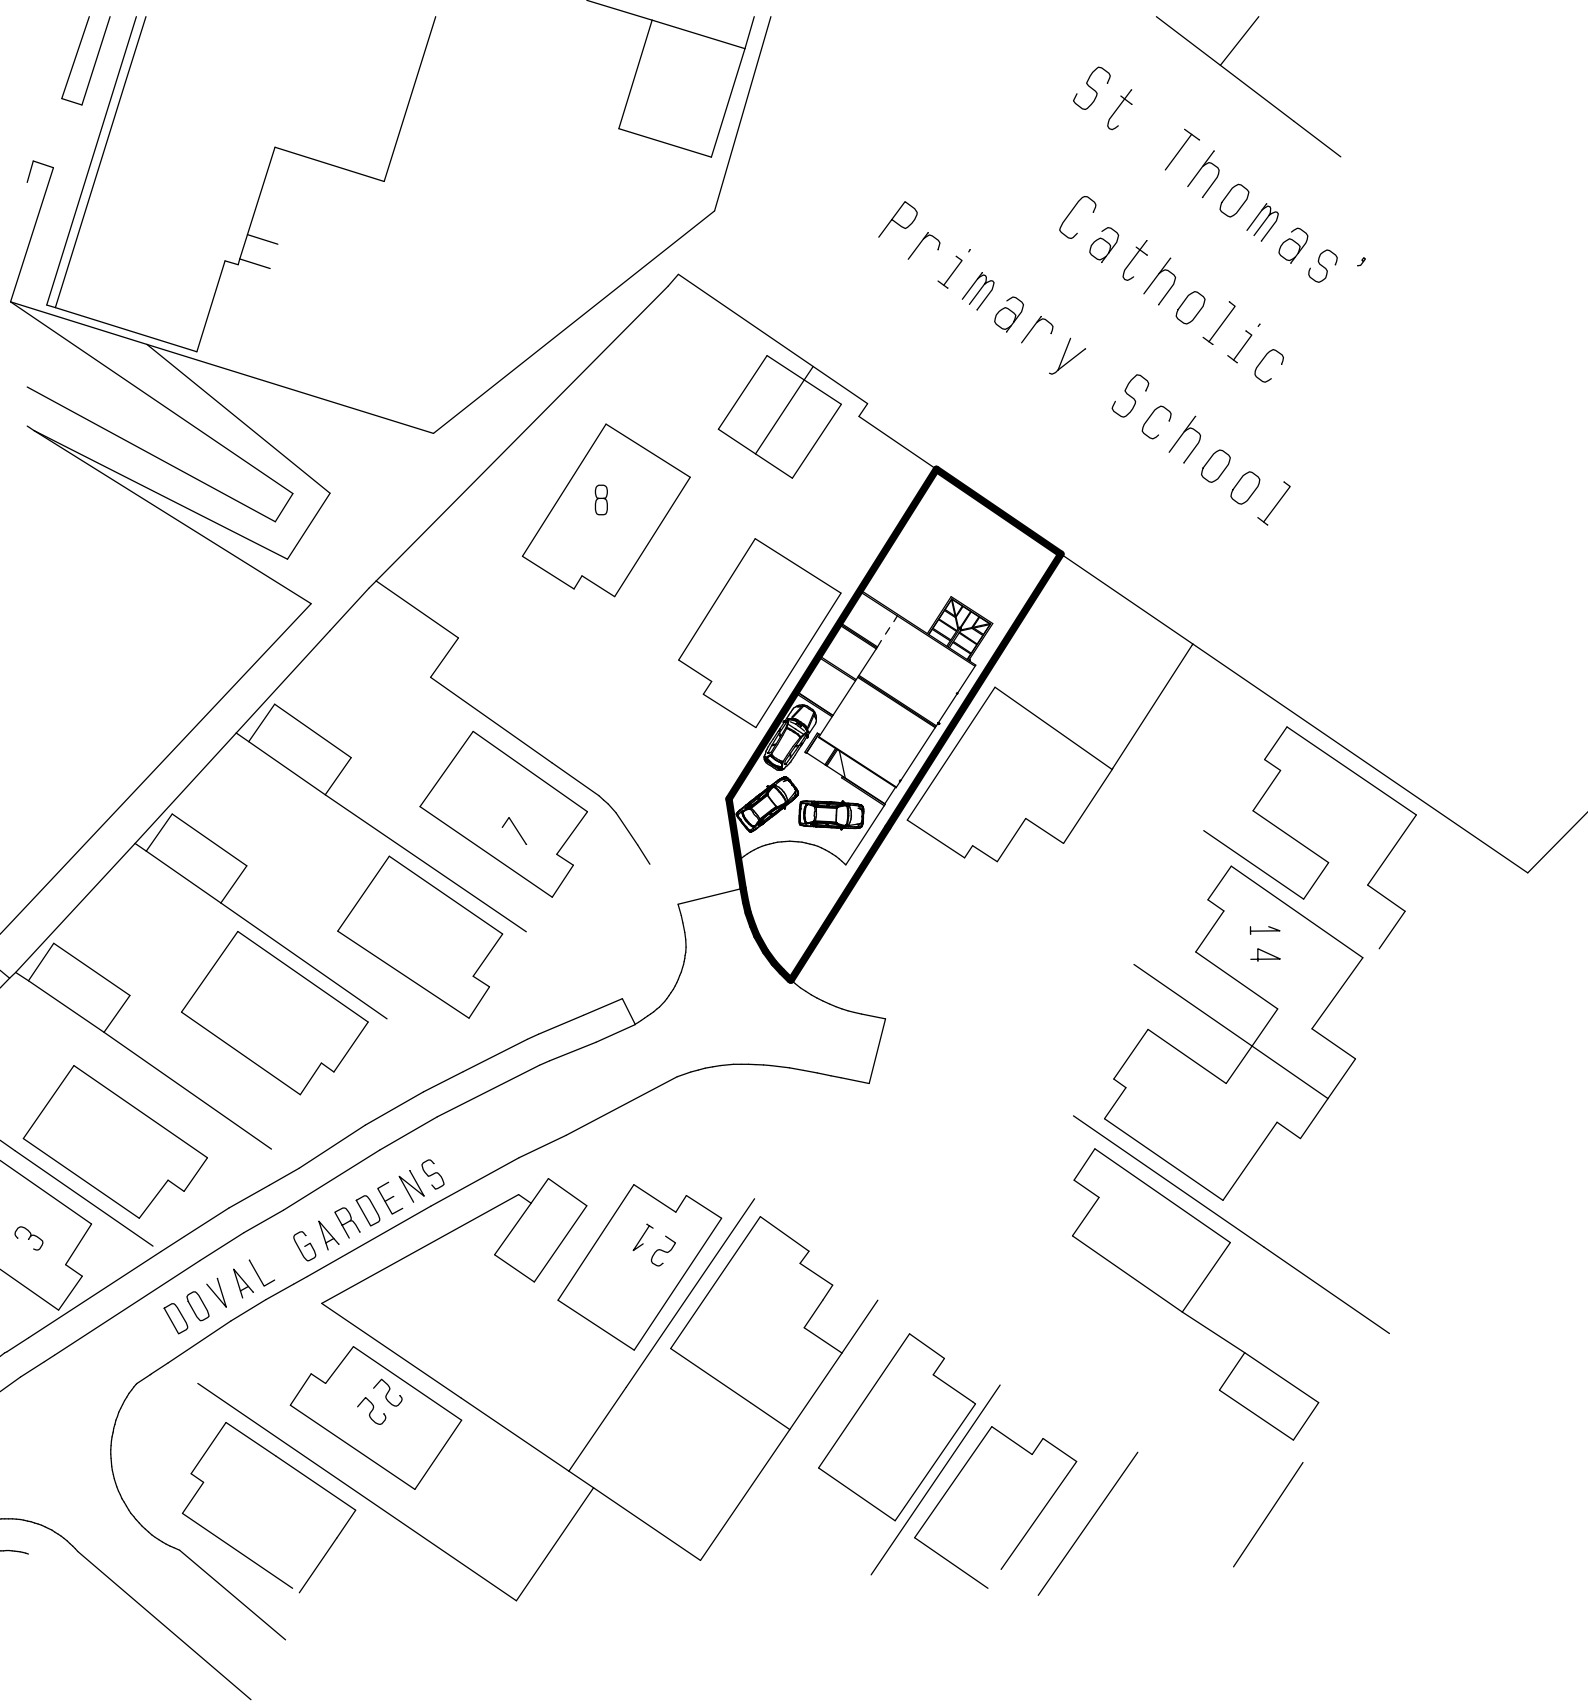


Crown Copyright 2009. All rights reserved. Licence number 100020449

Smytheman Architectural Services

Mr & Mrs I. Carr

Alterations and extensions to 10 Doval Gardens, Tean, Stoke on Trent

BLOCK PLAN @ 1 : 500

DRAWING No 2633:05

12 High Street
Tean, Stoke-on-Trent
Staffs ST10 4DZ
telephone 01538 722097
facsimile 01538 722185
email mail@smytheman.co.uk