Copyright of this drawing is vested in the Architect and it must not be copied or reproduced without consent. Figured dimensions only are to be taken from this drawing. All contractors must visit the site and be responsible for taking and checking all dimensions relative to their work. Hewitt&Carr Architects Ltd are to be advised of any variation between drawings and site conditions.
CLIENTS ARE ADVISED TO CLARIFY DIMENSIONS WITH THE ARCHITECT PRIOR TO SETTING OUT AND NOT TO SCALE FROM THE DRAWING

Rev.	Drawn	Comments	Date
A	SG	Amended Lead Valley gutter note	Oct 2014

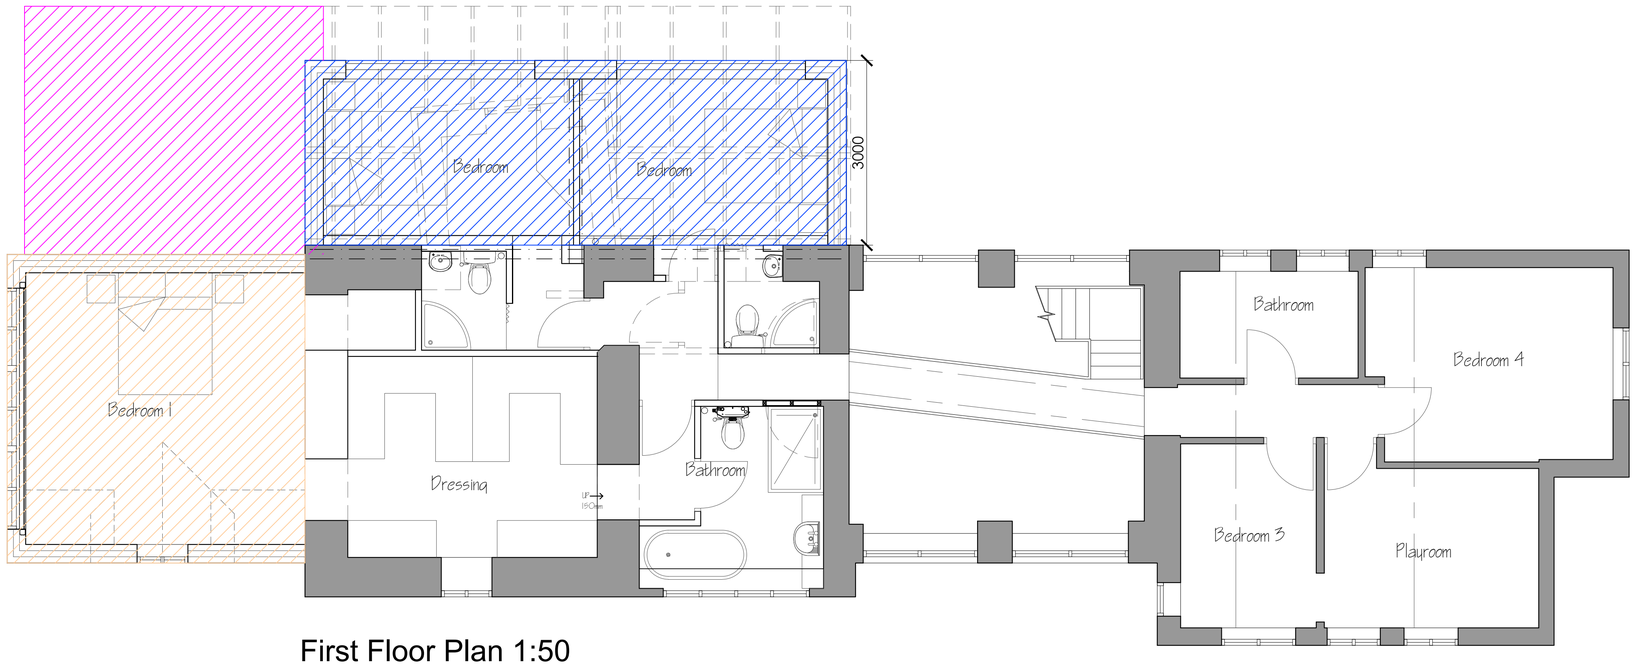

First Floor Plan 1:50

Proposed 2 Storey rear Permitted Development Extension

Part implemented planning application ref SMD/2013/0435

Conservatory as permitted under planning application ref SMD/2013/0435 to be built at a later date post completion of the permitted development rear extension..

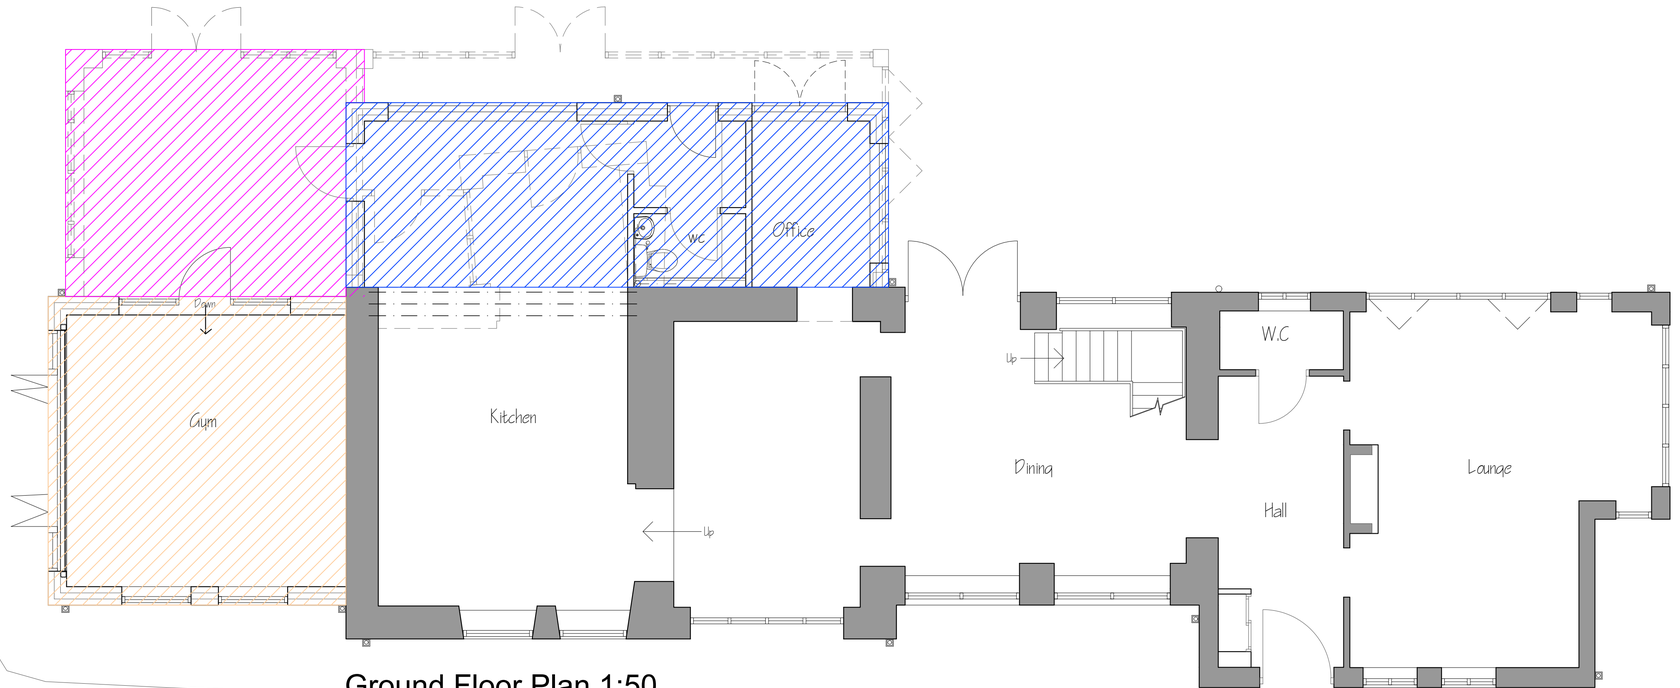

Ground Floor Plan 1:50

Hewitt&Carr Architects
A: The Studio I 7A High Street I Cheadle I Staffordshire I ST10 1AA
T: 07803 256299 I 07971 396376
E: enquiries@hcarchitects.co.uk
W: www.hcarchitects.co.uk

Client
Mr & Mrs Beswick

Project
Proposed Two Storey Rear Extension to; Green Bank Farm, Foxt

Title
Plans as Proposed

PLANNING

Status
PLANNING

Date June 17

Drawn MJC

Scale @A1 1:50

Checked

Project No 00132

Drawing No. PL(0)200

Rev

File Path: H:\REF