

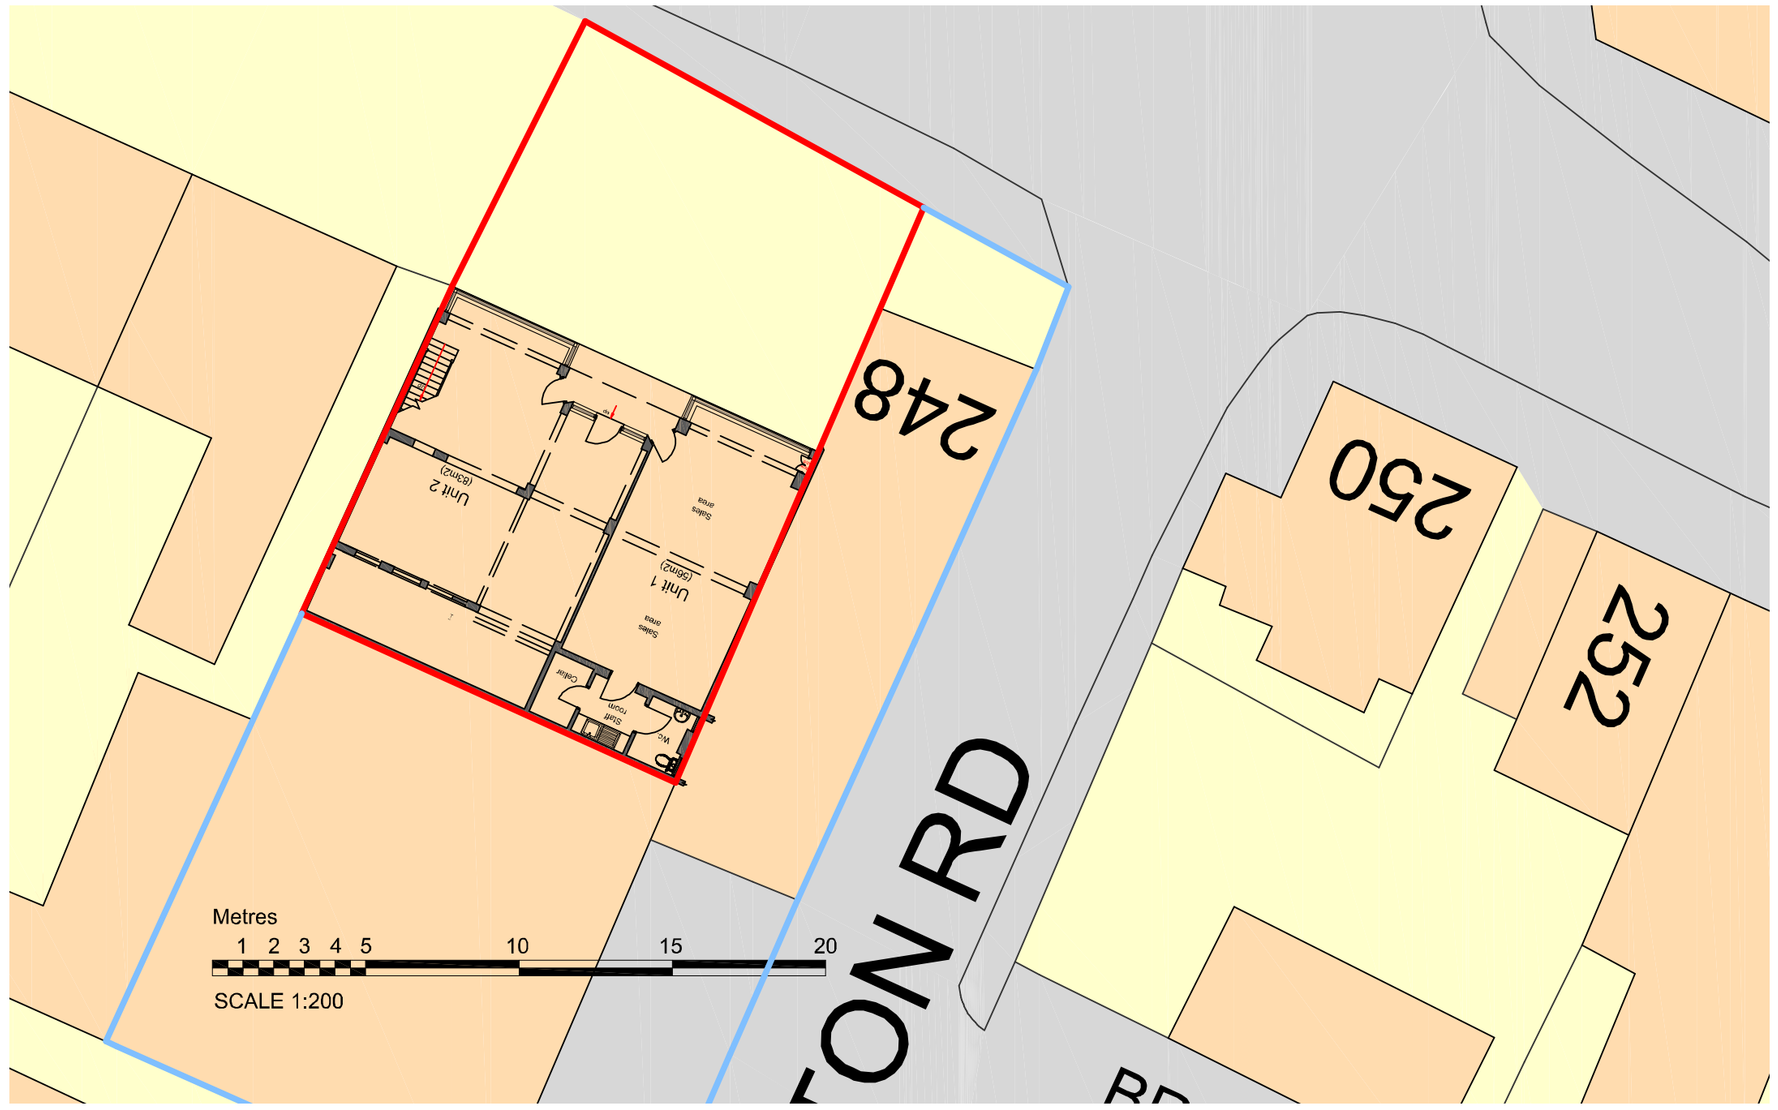


Site plan as existing 1:200

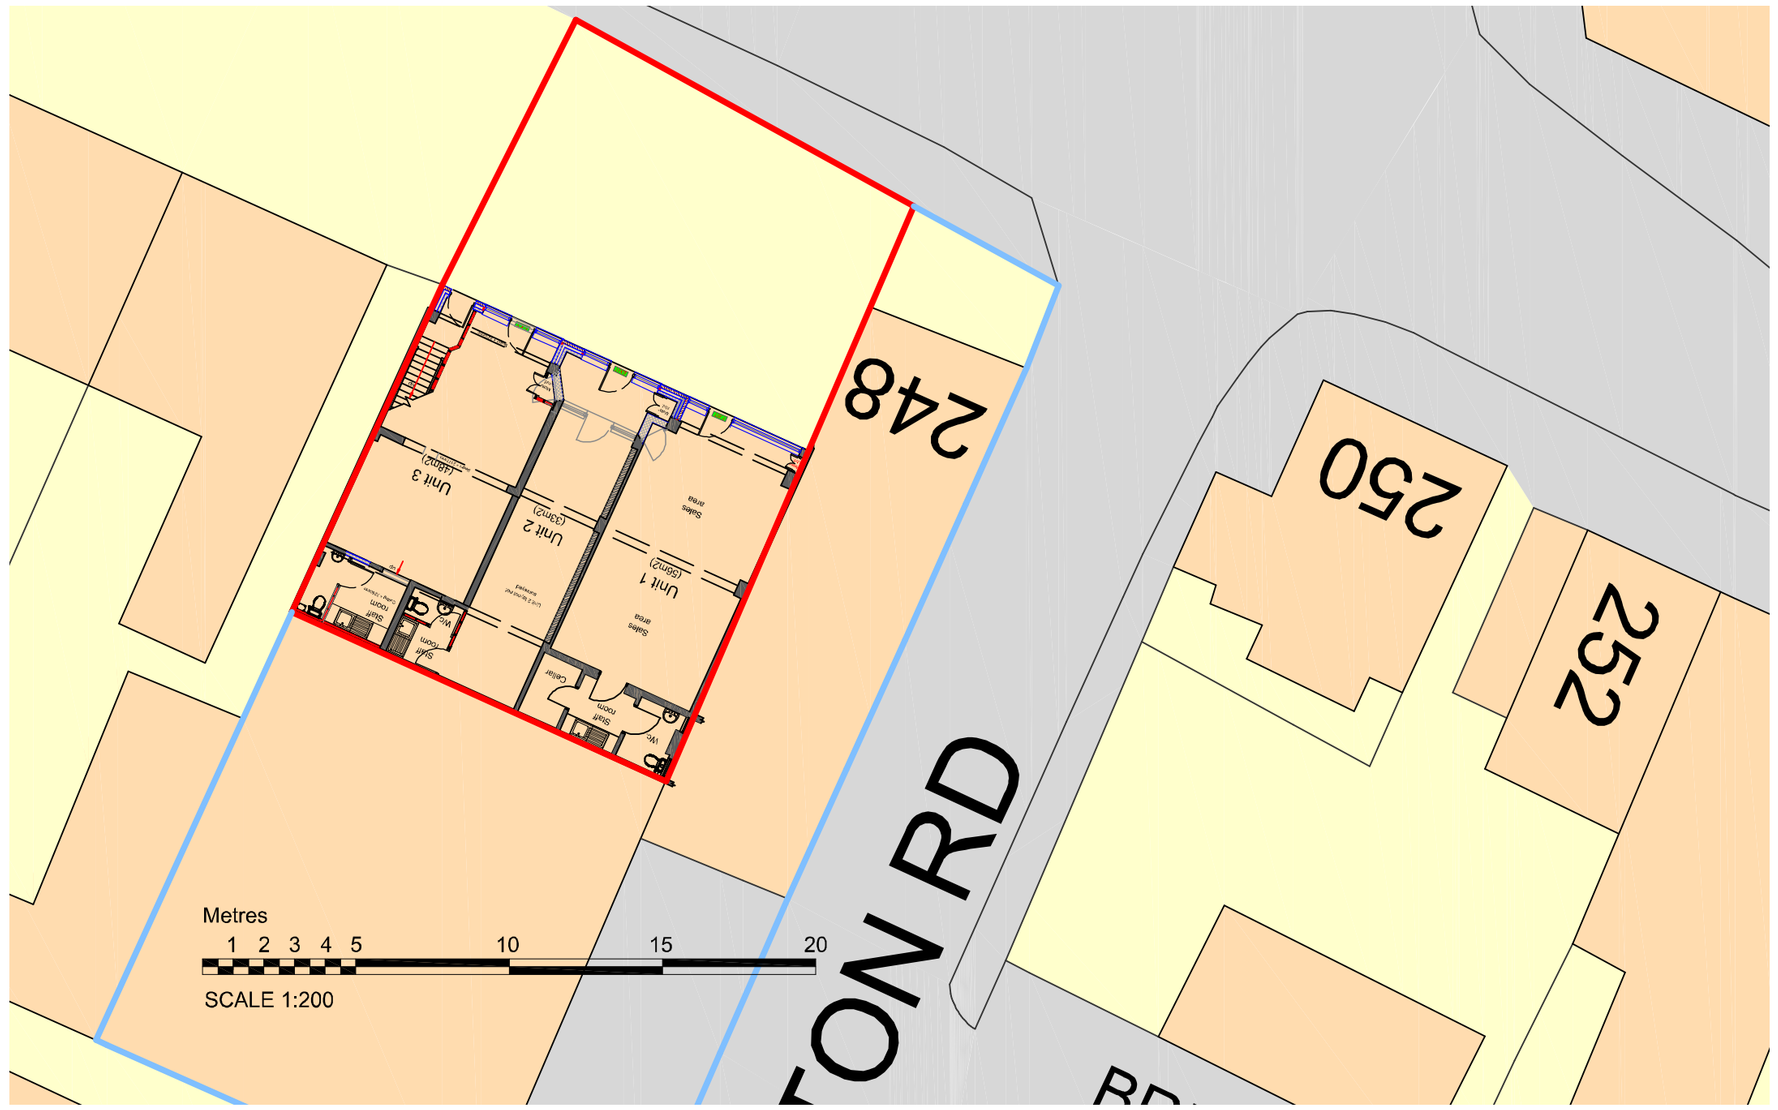

Site plan as proposed 1:200

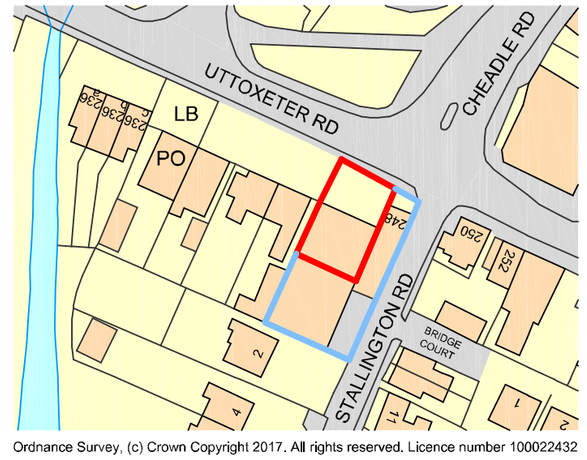

Ordnance Survey, (c) Crown Copyright 2017. All rights reserved. Licence number 100022432

Site Location plan 1:1250

Metres
10 20 30 40 50 60 70 80 90 100

SCALE 1:1250

N

DBD Architectural Consultancy Ltd ©2017

1. Copyright is vested with DBD Architectural Consultancy Ltd.

2. All dimensions to be checked on site before proceeding.

3. Contractor to check/adjust dimensions of new work to suit existing conditions.
Do not assume existing structure or details are plumb, square or level.

4. Contractor must notify the architect of any discrepancies before proceeding.

5. All drawings to be read in conjunction with all other consultants drawings and specs.

Rev	Date	Description
A		

DBD Architectural Consultancy

DBD Architectural Consultancy Ltd
50 Broad Street, Leek,
Staffordshire, ST13 5NS
01538 383118
mail@dbdconsultants.co.uk
www.dbdconsultants.co.uk

246 Uttoxeter road
Blythe Bridge
Site

Refurbishment of existing
store/commercial premises
and conversion of upper floor
to mindfulness/yoga exercise space
Project

Title

Site Plans

Stage: Planning			
Size: A2		Date: 07.03.17	Job No: 1705-100
Scale: 1:200 , 1:1250			
Drawing Number:	PL01		