
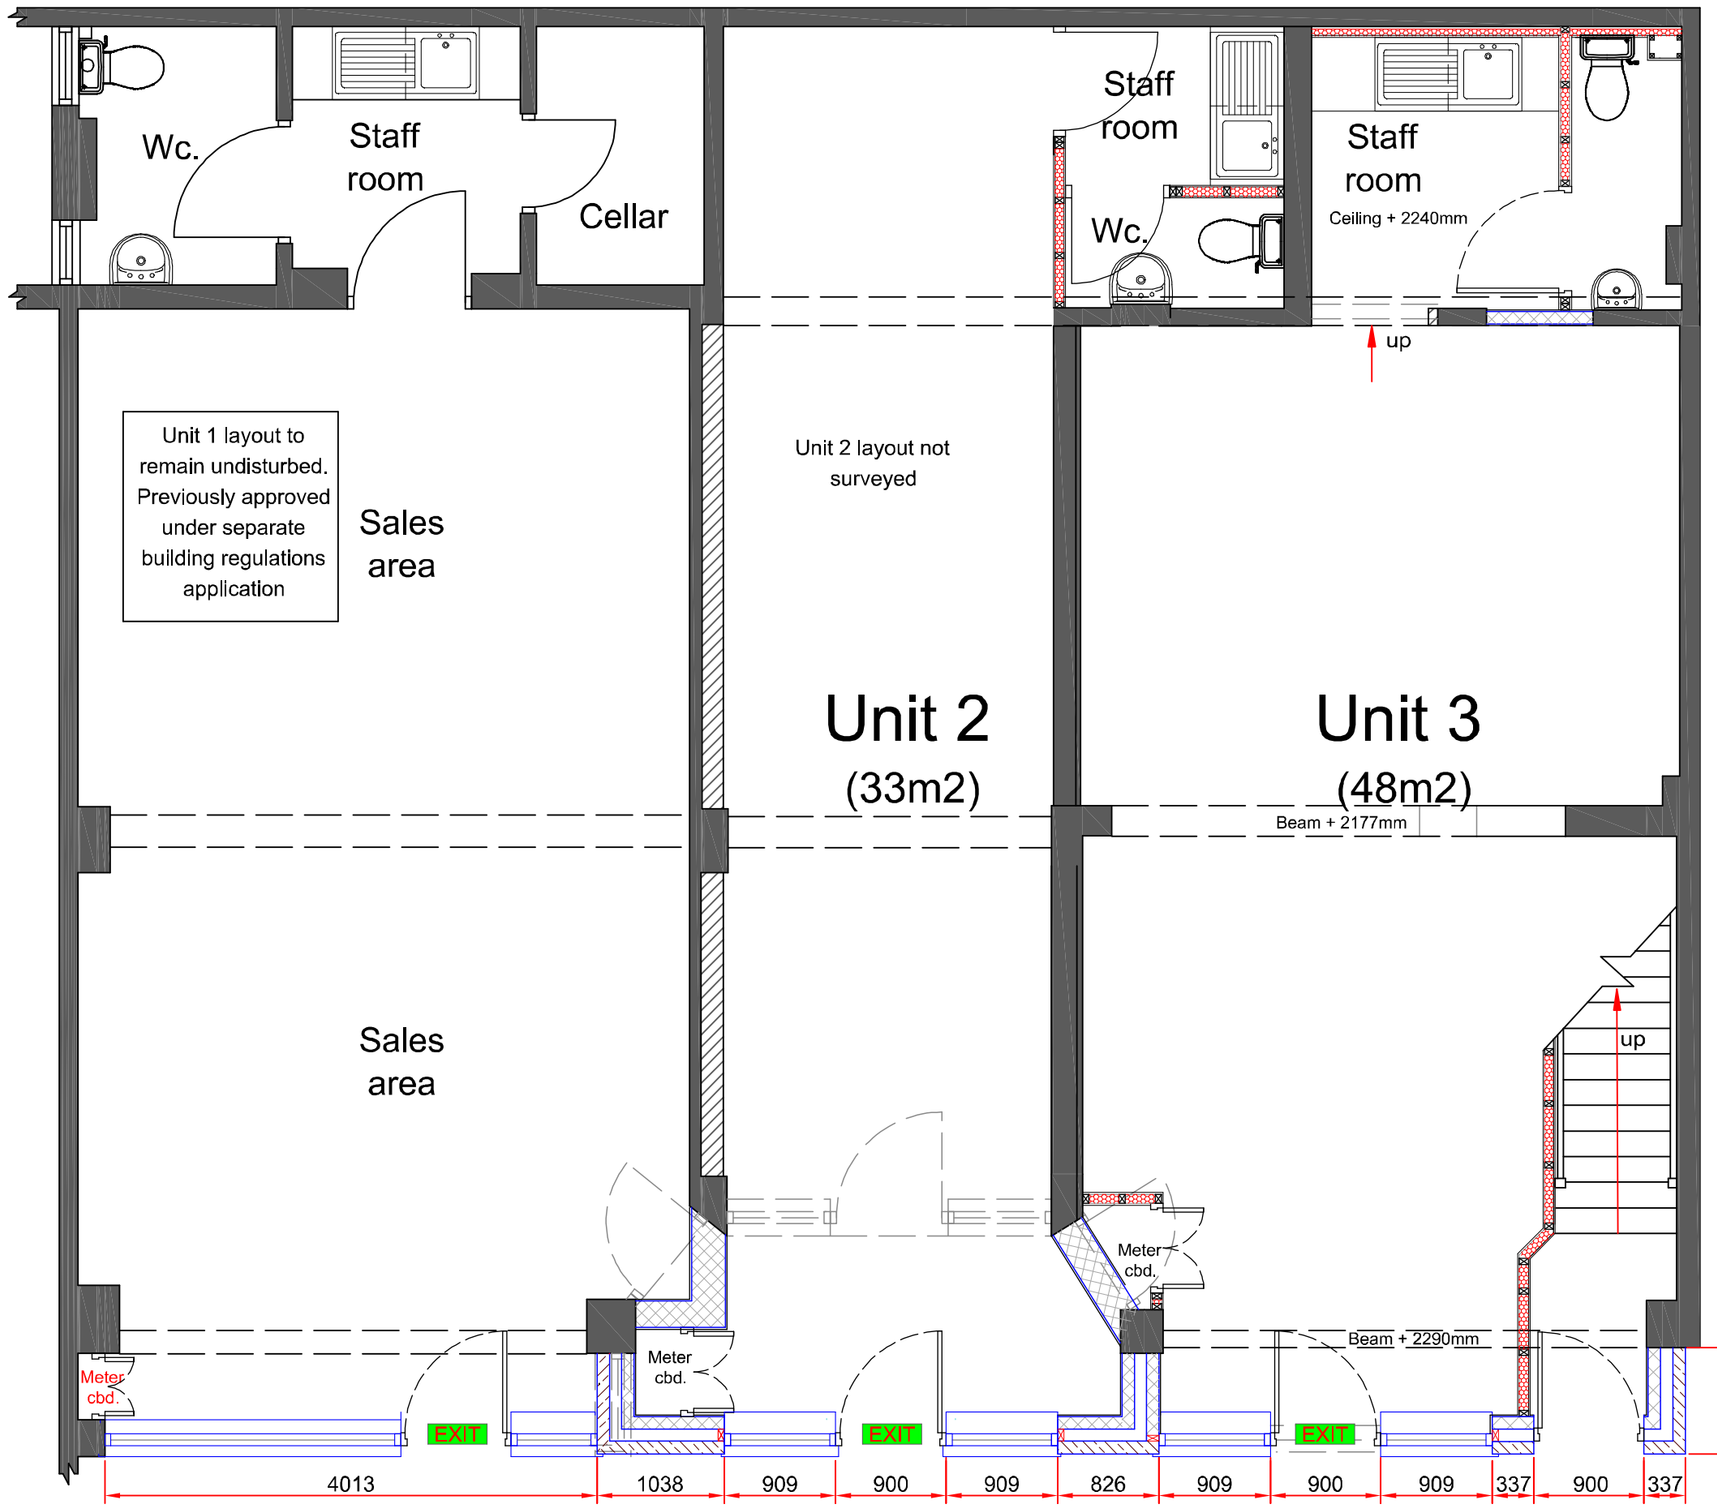


Proposed ground floor plan

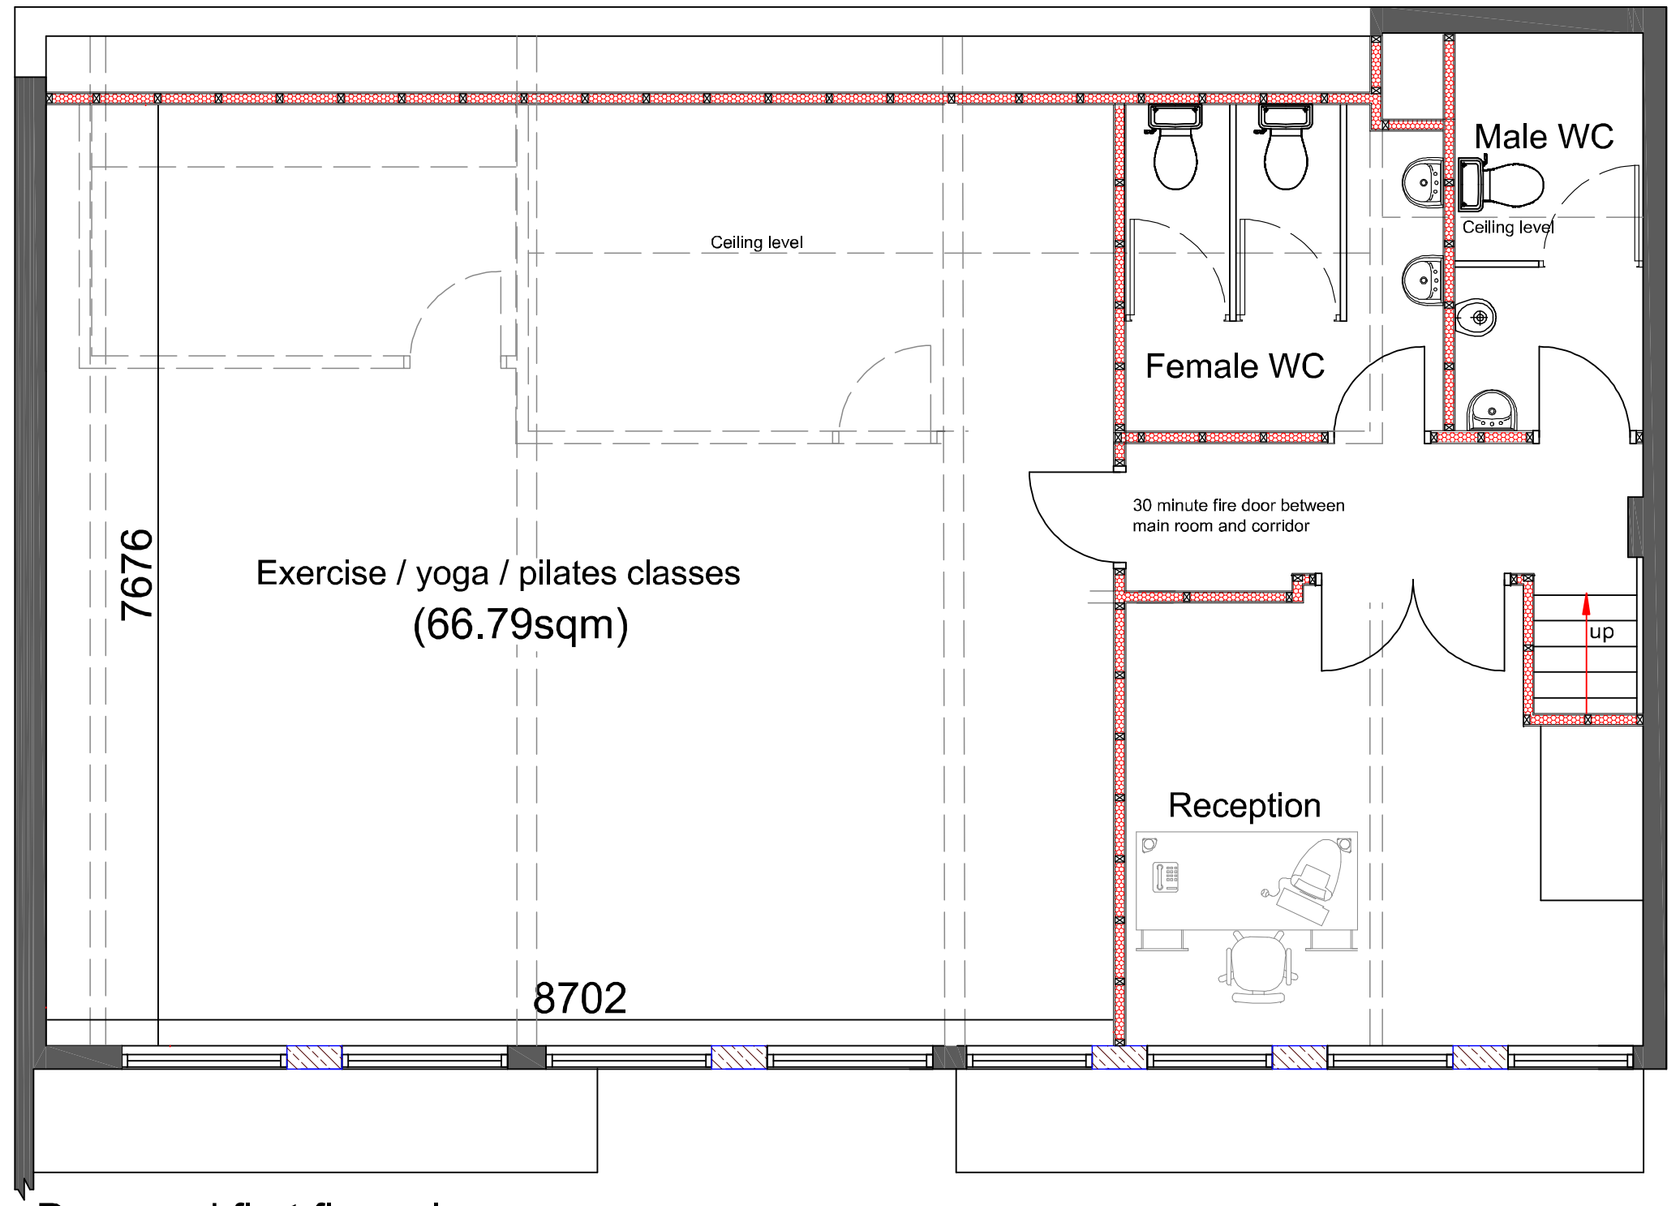


Proposed first floor plan

Scale 1:50

Metres

1 2 3 4 5 10

SCALE 1:50

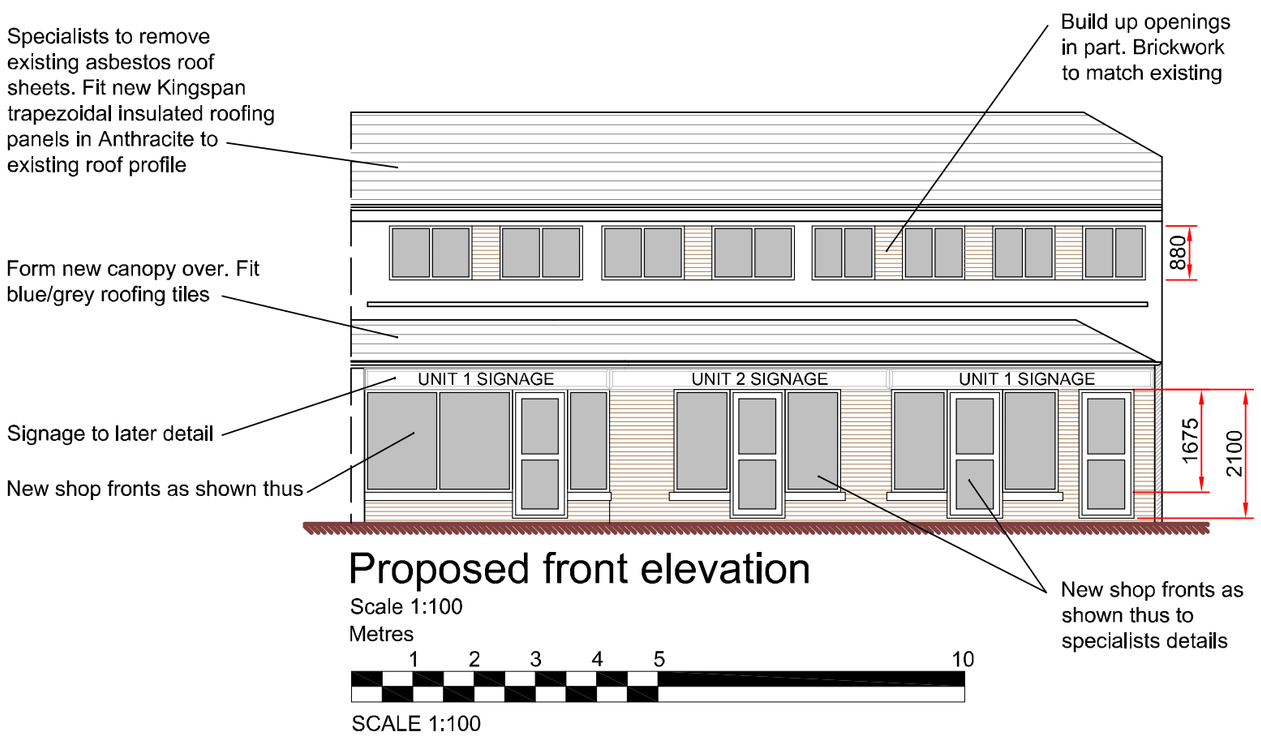


Proposed front elevation

Scale 1:100

Metres

1 2 3 4 5 10

SCALE 1:100

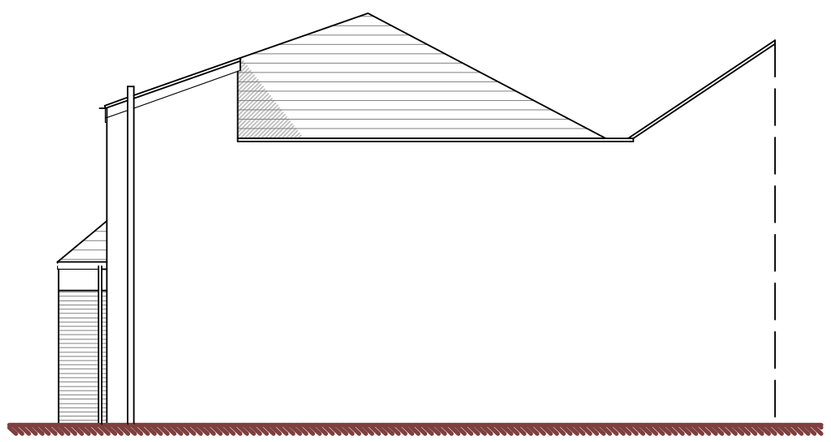

Proposed side elevation

Scale 1:100

DBD Architectural Consultancy Ltd ©2017

1. Copyright is vested with DBD Architectural Consultancy Ltd.

2. All dimensions to be checked on site before proceeding.

3. Contractor to check/adjust dimensions of new work to suit existing conditions.
Do not assume existing structure or details are plumb, square or level.

4. Contractor must notify the architect of any discrepancies before proceeding.

5. All drawings to be read in conjunction with all other consultants drawings and specs.

Rev	Date	Description
B	14.07.17	Minor amendments
A	06.07.17	Minor amendments

DBD Architectural Consultancy

DBD Architectural Consultancy Ltd
50 Broad Street, Leek,
Staffordshire, ST13 5NS
01538 383118
mail@dbdconsultants.co.uk
www.dbdconsultants.co.uk

246 Uttoxeter road
Blythe Bridge

Refurbishment of existing store/commercial premises and conversion of upper floor to mindfulness/yoga exercise space

Floor plans and elevations as Proposed

Stage: Planning			
Size: A2		Date: 27.06.17	Job No: 1705-100
Scale: 1:50 & 1:100			
Drawing Number:	PL03B		