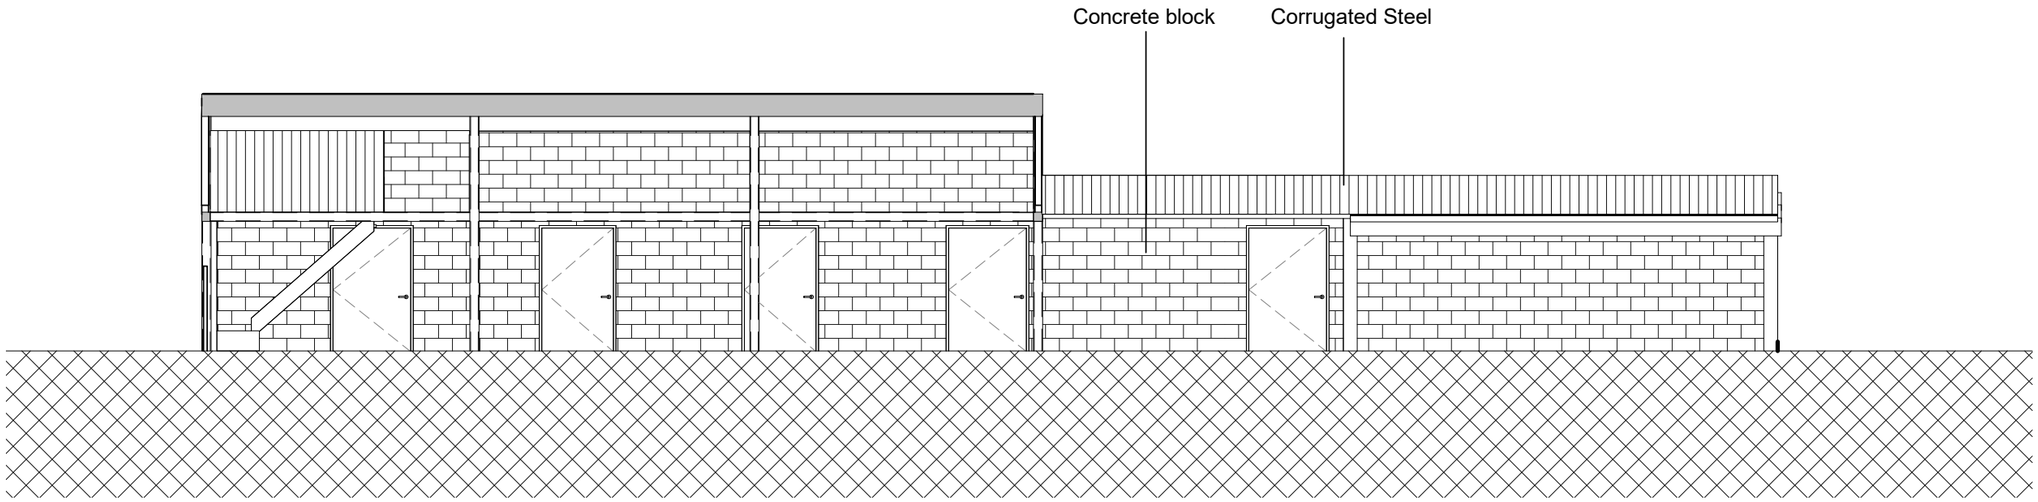

South Elevation - Existing

1 0 1 2 3 4 5

SCALE m
1: 100

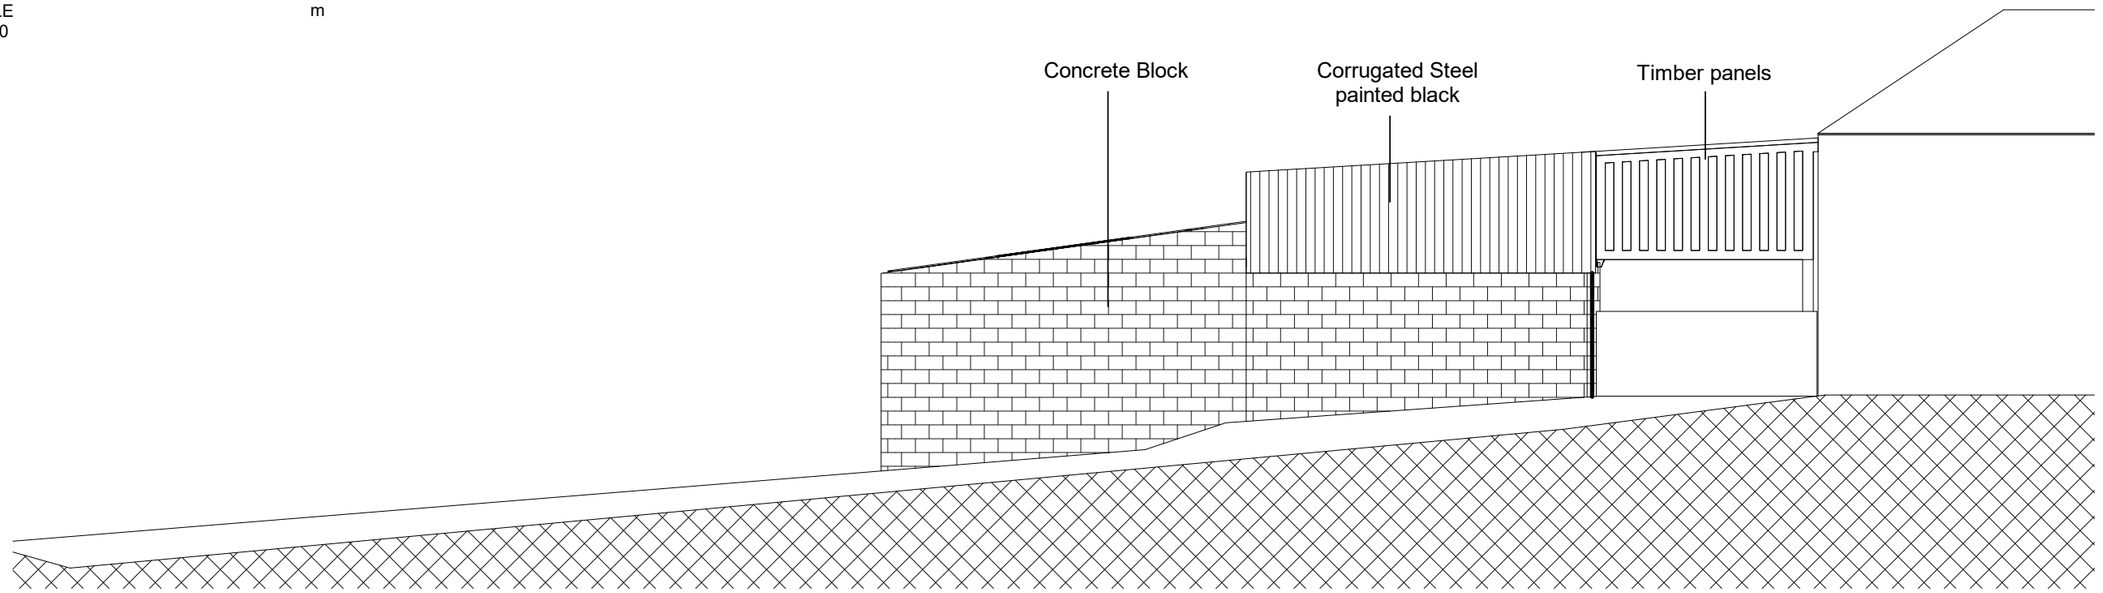

West Elevation - Existing

1 0 1 2 3 4 5

SCALE m
1: 100

Notes:

Revision Number	Revision Description	Revision Date

arkhi architects + construction

Project
The Stables at Woodhouse Green
The Stables, Woodhouse Green, Rushton Spencer

Client
Su Webber & John Pears

Drawing Title
Existing S+W Elevations

Job Number	Date (Year/Month)	Scale @ A3
AB_160904	13.07.16	1 : 100

Project Status
Planning Application

Drawing Number	Revision
EX 03	

Contracto
r