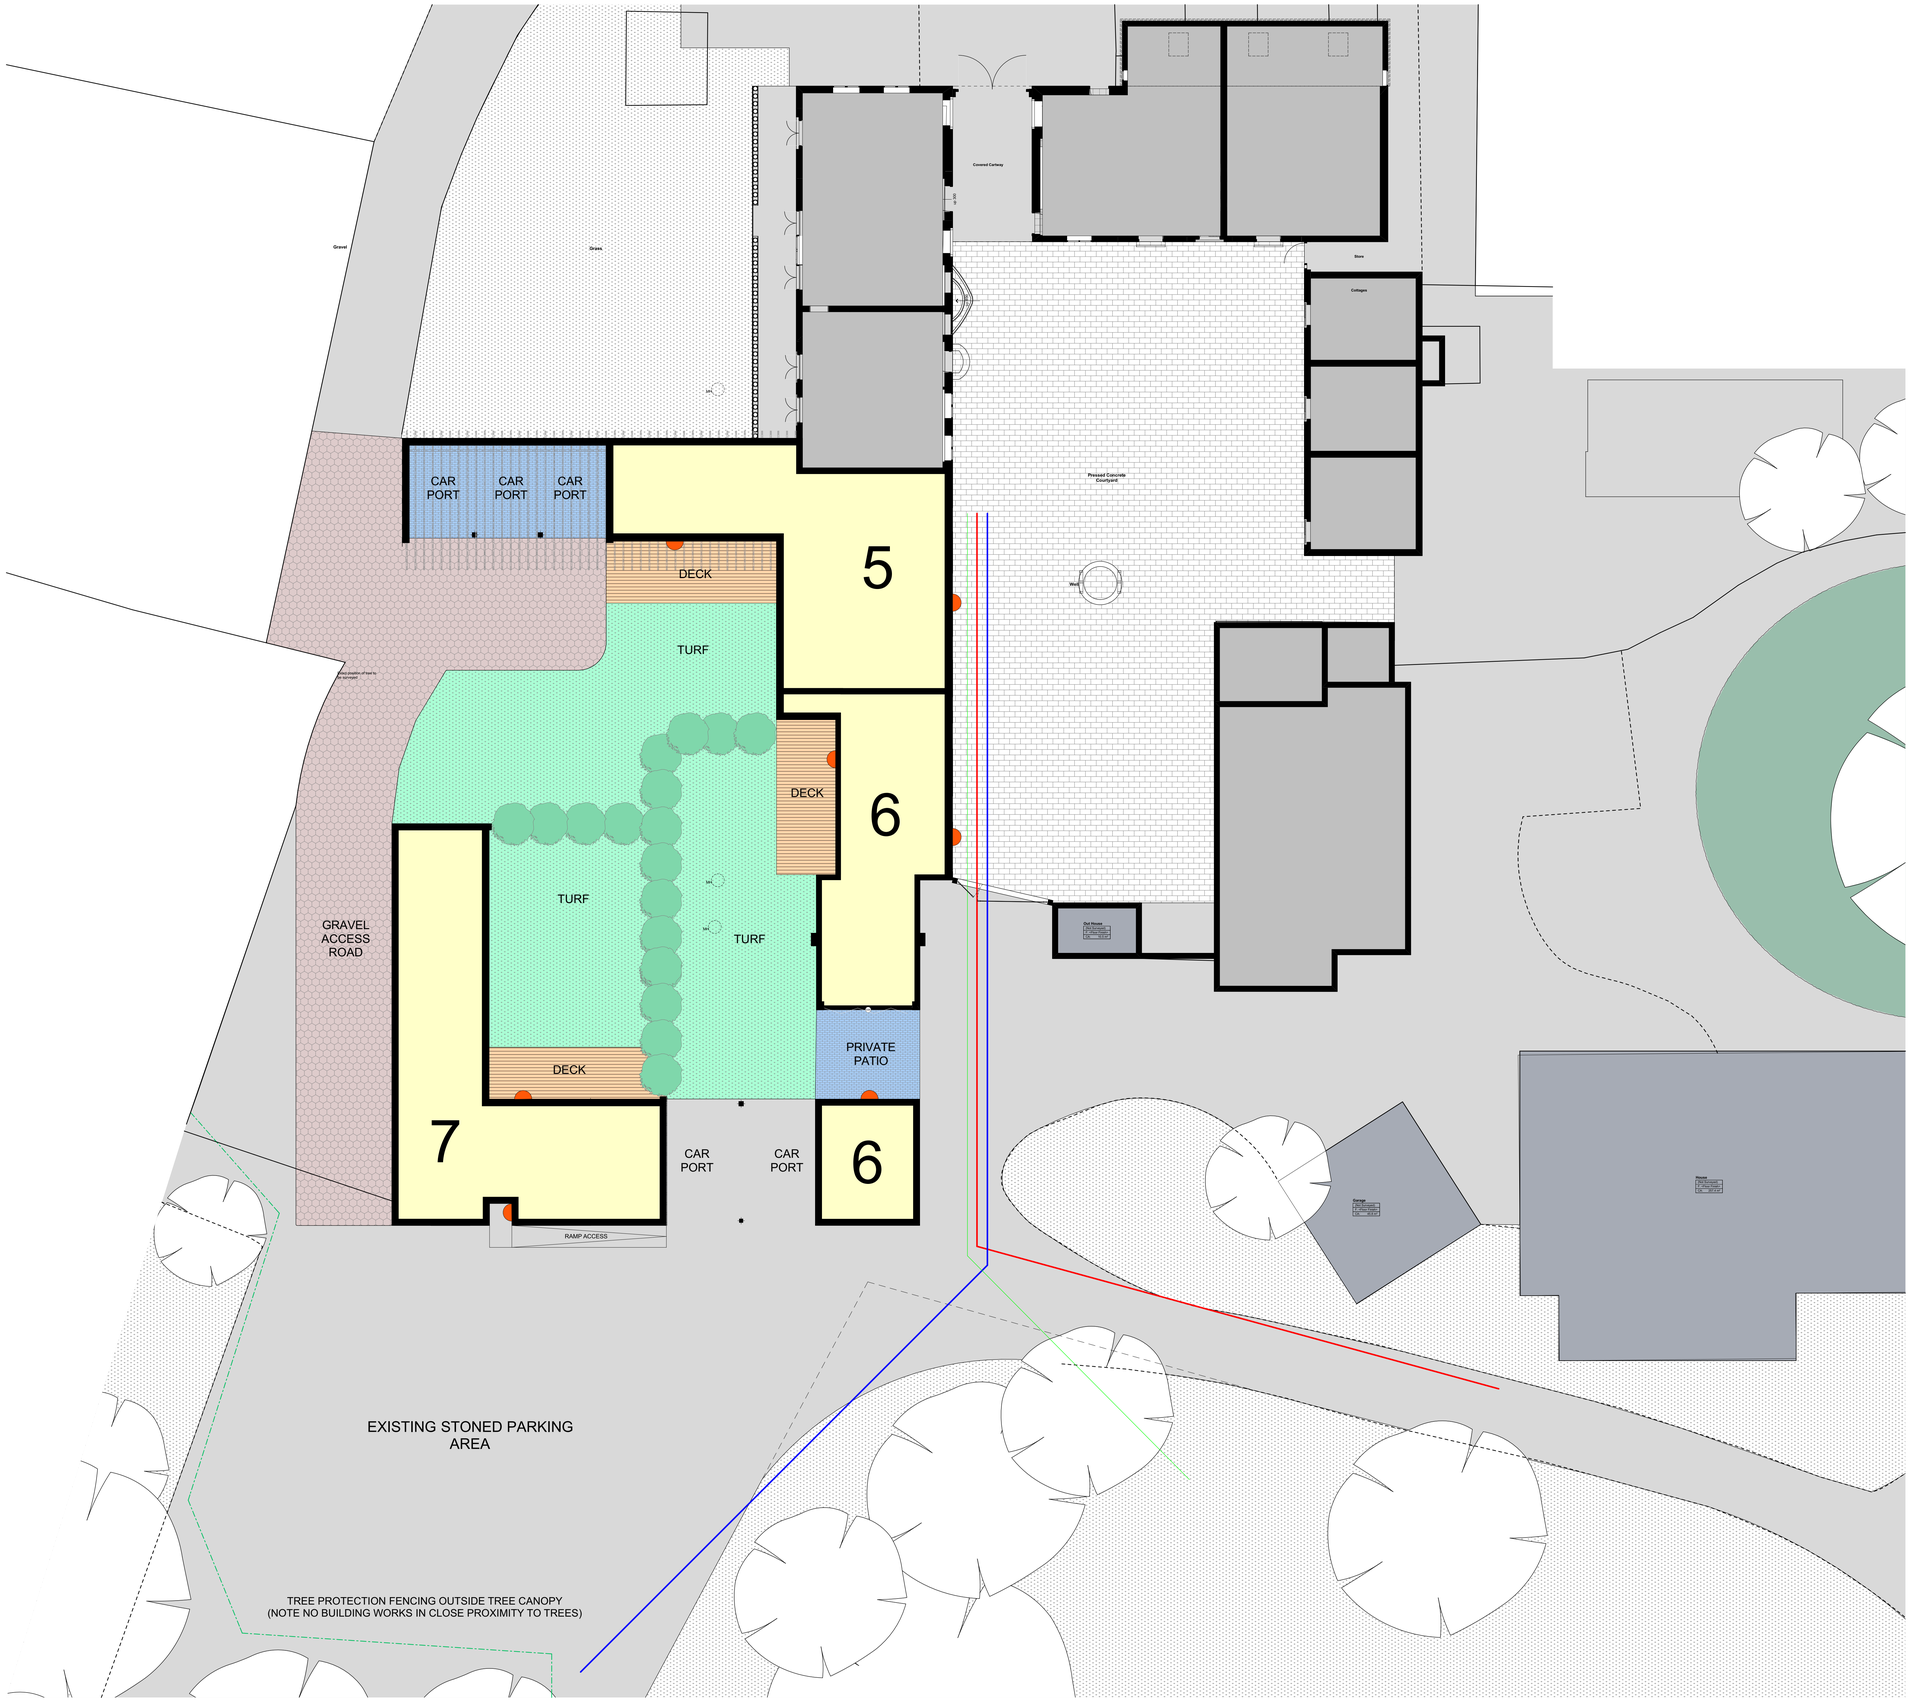

KEY:

- GREY MARSHALL BRICK
- GRAVEL WITH TIMBER GRAVEL EDGING BOARDS
- ECODEK GREY
- TURF
- POST AND WIRE FENCING
- LAUREL HEDGE
- MAINS OPERATED DUSK TIL DAWN LED EXTERNAL LIGHTING
- LINE OF TREE PROTECTION FENCING
- EXISTING TREE LOCATIONS

Rev ID Date Comment

wood | goldstraw | yorath
ARCHITECTS QUANTITY SURVEYORS CDM CO-ORDINATORS
Churchill House, Regent Road, Stoke on Trent, ST1 3RH.
Tel: 01782 208000 Fax: 01782 208712 E-mail: info@woodgoldstraw.co.uk
www.woodgoldstraw.co.uk

Client.
Mrs J Everist Young

Project.
Redevelopment of Caverswall Park Farm

Scale	Issue Date
1:100	20/07/2017

Sheet Size	Drawn
A0	

Title.
PHASE 2 LANDSCAPE

Drawing Number	Revision ID
4184-01-44	

CAD file path:
X:\3 STEVE ENGLISH'S TEAMDRAWING REGISTER\4184-01 Everist Young, Caverswall Park Farm
\4184-01 Phase 2 - WD.pln

Copyright. Wood Goldstraw Yorath LLP
Contractors are to check all dimensions on site and refer any discrepancies to the Architects immediately. Do not scale from this drawing.